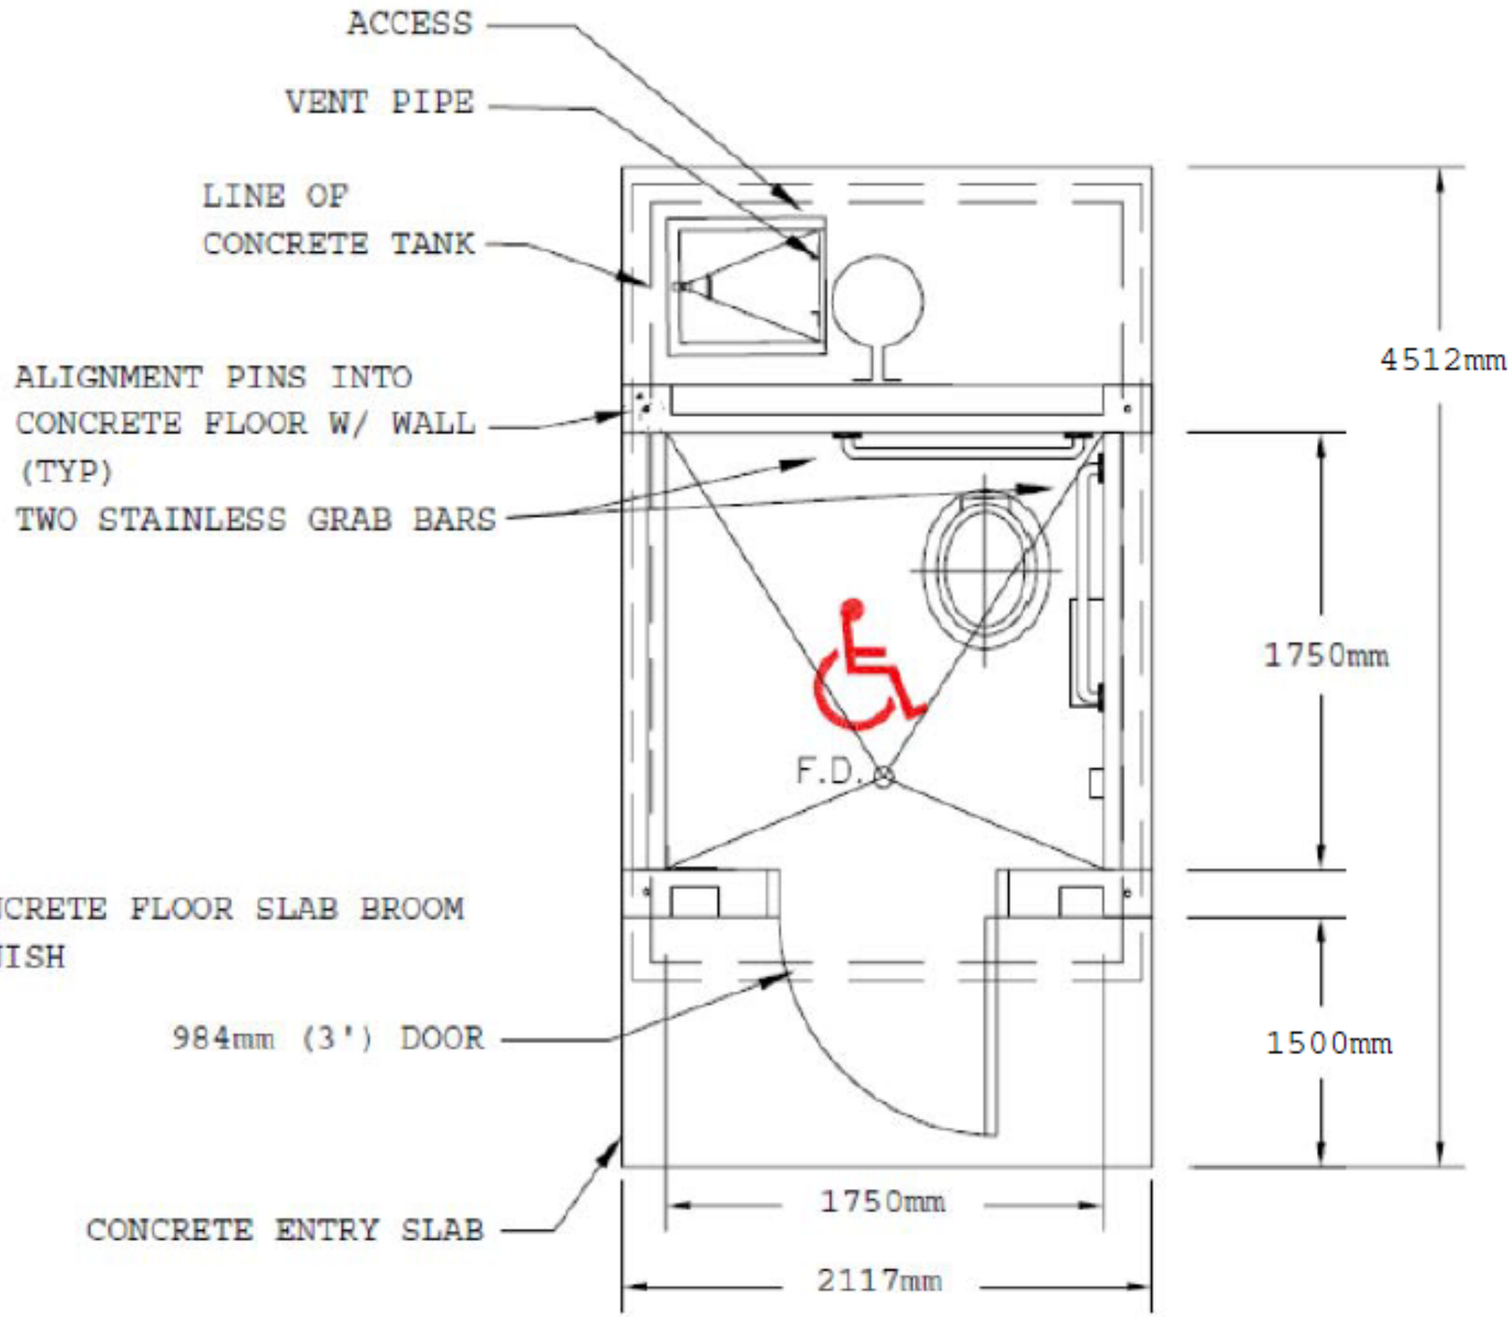


TRI KON Precast Concrete Products	**Tri-Kon Precast Products Ltd.** 601 Patterson Street West Cranbrook BC V1C 6T3 250-426-8162 info@trikonprecast.com trikonprecast.com	PRODUCT **Outhouse** DRAWING Floor Plan	WEIGHT	DRAWING NO.	DATE As per drawing	**Request A Quote**
				SHEET **05 of 7**	UNITS / SCALE As per drawing	