



PLAN

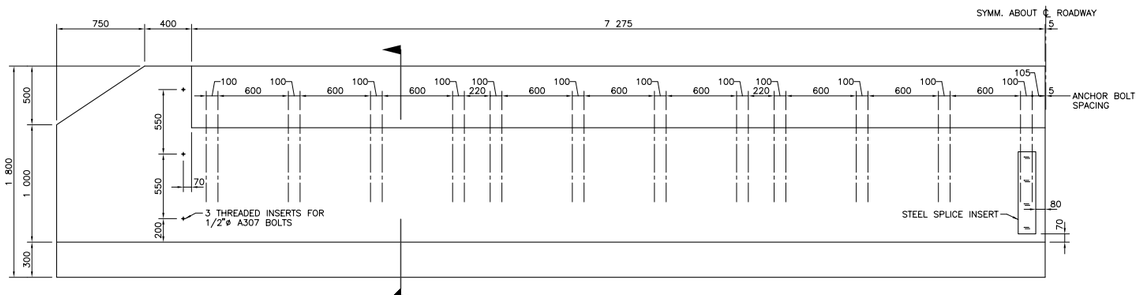


ELEVATION

PRECAST FOUNDATION 14.51 m WIDE UNGULATE GUARD

SCALE – 1 : 20

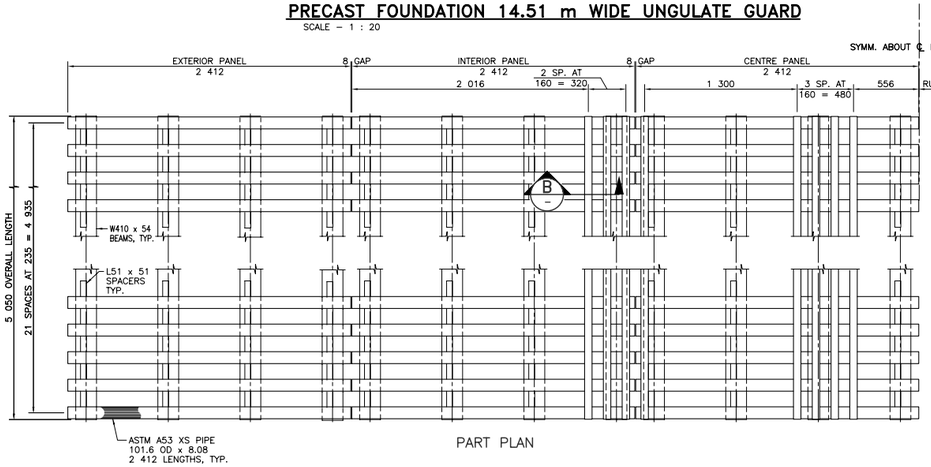

PART PLAN

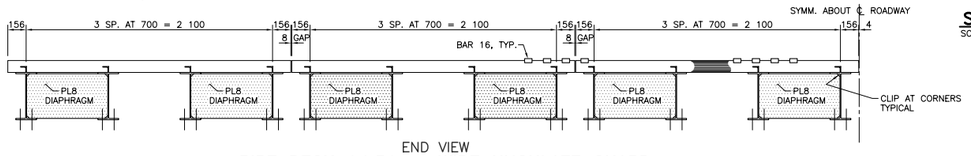


END VIEW

PIPE DECK 14.51 m WIDE UNGULATE GUARD


SCALE – 1 : 20

POSITIONS OF RUNNING STRIPS TO BE CONFIRMED WITH MINISTRY REPRESENTATIVE PRIOR TO FABRICATION SO THAT RUNNING STRIPS MATCH WHEEL TRACKING LOCATIONS ON THE APPROACH ROADWAYS.

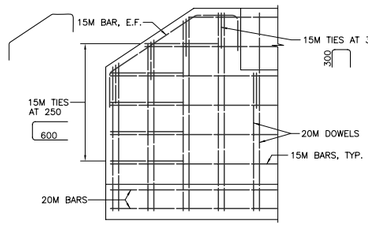


TYPICAL END REINFORCING

SCALE – 1 : 20

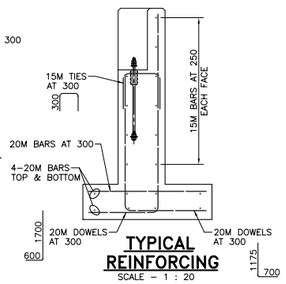


TYPICAL REINFORCING


SCALE – 1 : 20

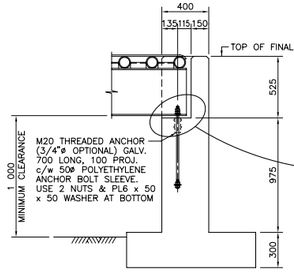


SECTION A


SCALE – 1 : 20

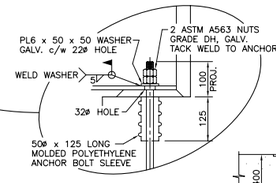

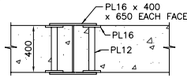


PLAN

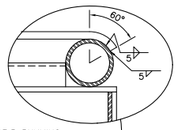

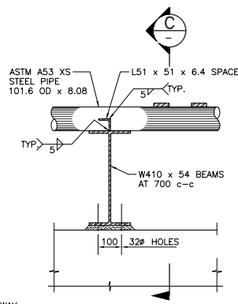


SECTION B

SCALE – 1 : 10

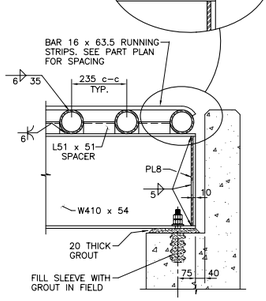


SECTION C

SCALE – 1 : 10

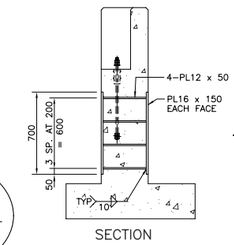

SECTION

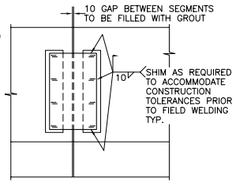

ELEVATION

PRECAST SPLICE DETAIL (FIELD WELDED)

ALL STEELWORK TO BE GALVANIZED

SCALE – 1 : 20

NOTES:

1. REFER TO DRAWING No. 9000–9 FOR GENERAL NOTES AND SPECIFICATIONS.

AUTHORIZED BY	
RECOMMENDED	ACCEPTED FOR CONSTRUCTION
ORIGINAL SIGNED BY: K. BASKIN, P.ENG.	ORIGINAL SIGNED BY: D. NYLAND, P.ENG.
CHIEF BRIDGE ENGINEER	CHIEF ENGINEER
DATE JUNE 14, 2007	DATE JUNE 15, 2007

Consultant Logo

1595 Bay Street, Unit B
Victoria, British Columbia
Canada V8R 2B5
Phone: 250.370.9225
Fax: 250.370.9226
Sargent & Associates Engineering Ltd.

Rev	Date	Description	Init
A	Mar 14/05	REVISED TO 8 mm GAP BETWEEN PIPE DECK PANELS	S.P.S.

REVISIONS

BRITISH COLUMBIA Ministry of Transportation Bridge Engineering

14.51 m WIDE UNGULATE GUARD ABUTMENT AND DECK DETAILS

PREPARED UNDER THE DIRECTION OF		DESIGNED A.A.S.	DATE Nov., 2003
ORIGINAL SIGNED BY: P. SARGENT, P.ENG.		CHECKED S.P.S.	DATE Nov., 2003
ENGINEER OF RECORD		DRAWN O.R.M.	DATE Mar., 2005
DATE JUNE 12, 2007		SCALE AS NOTED	
FILE No.	PROJECT No.	NEGATIVE No.	
		REG. 9000–10	A

M–308M(10–03)

CANCEL PRINTS BEARING PREVIOUS LETTER

TRI KON Precast Concrete Products

Tri-Kon Precast Products Ltd.
601 Patterson Street West
Cranbrook BC V1C 6T3
250-426-8162
info@trikonprecast.com
trikonprecast.com

PRODUCT
Custom Precast
DRAWING
14.51 m Ungulate Guard: Abutment and Deck Details

WEIGHT

DRAWING NO. **9000-10**
DATE As per drawing
SHEET **08 of 8**
UNITS / SCALE As per drawing

Request A Quote

Dimensions and specifications as per drawing. Confirm handling weights before lifting. Project example: drawn for a specific job, not a standard design.

trikonprecast.com