



D S404 FEMALE HEADWALL - PLAN VIEW
SCALE: 1:30

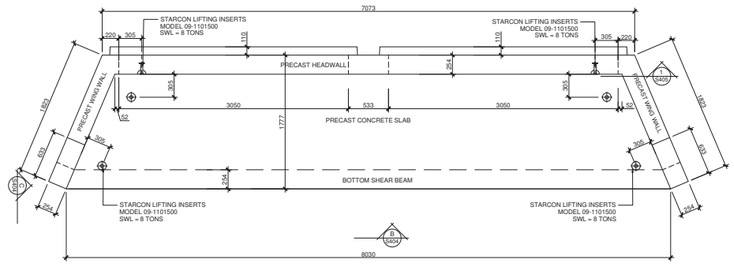


A S404 MALE HEADWALL - PLAN VIEW
SCALE: 1:30

NOTES:


1) DESIGN PARAMETER AND STRUCTURAL SPECIFICATION SEE DRAWING S401.

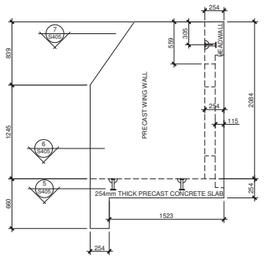


E S404 HEADWALL - SIDE VIEW
SCALE: 1:30

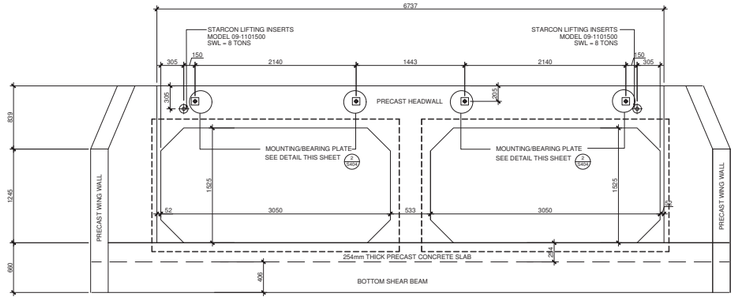


B S404 HEADWALL - FRONT VIEW
SCALE: 1:30

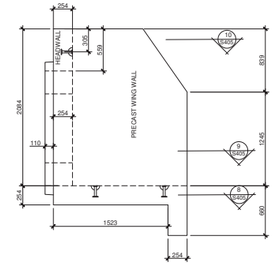


C S404 HEADWALL - SIDE VIEW
SCALE: 1:30

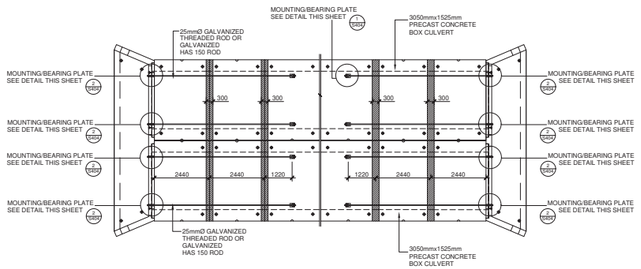


E S404 HEADWALL TIE BACK LAYOUT
SCALE: 1:100

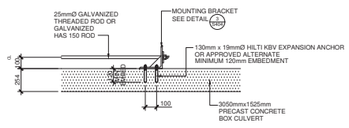

1 S404 CONNECTION DETAIL
SCALE: 1:20

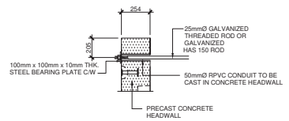

2 S404 CONNECTION DETAIL
SCALE: 1:20

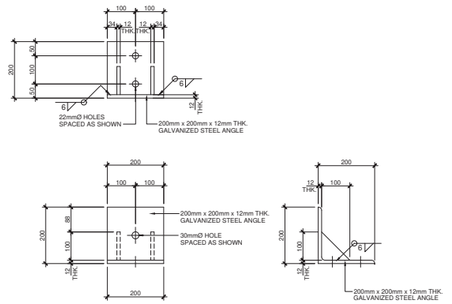

3 S404 MOUNTNG BRACKET - DETAIL
SCALE: 1:8

Rev	Date	Description	Drawn	Design	App'd
1	May 30, 2019	GENERAL REVISION	brn	brn	sw
0	May 10, 2019	ISSUED FOR "CONSTRUCTION"	sw	brn	sw

THIS DRAWING AND DESIGN IS THE PROPERTY OF TRIKON PRECAST PRODUCTS LTD. AND SHALL NOT BE USED, REUSED OR REPRODUCED WITHOUT THE CONSENT OF TRIKON.

TRIKON WILL NOT BE HELD RESPONSIBLE FOR THE IMPROPER OR UNAUTHORIZED USE OF THIS DRAWING AND DESIGN.

THIS DRAWING AND DESIGN HAS BEEN PREPARED FOR THE CLIENT IDENTIFIED, TO MEET THE STANDARDS AND REQUIREMENTS OF THE APPLICABLE PUBLIC AGENCIES AT THE TIME OF PREPARATION.

TRIKON, ITS EMPLOYEES, SUBCONSULTANTS AND AGENTS WILL NOT BE LIABLE FOR ANY LOSSES OR OTHER CONSEQUENCES RESULTING FROM THE USE OR RELIANCE UPON, OR ANY CHANGES MADE TO, THIS DRAWING, BY ANY THIRD PARTY, INCLUDING CONTRACTORS, SUPPLIERS, CONSULTANTS AND STAKEHOLDERS, OR THEIR EMPLOYEES OR AGENTS, WITHOUT TRIKON'S PRIOR WRITTEN CONSENT.

ORIGINAL DWG SIZE: ARCH D (24" x 36")

May 30, 2019

TRI-KON PRECAST CONCRETE PRODUCTS Ltd.
601 PATTERSON STREET WEST, CRANBROOK, BC

BOW VALLEY PARKWAY CULVERT REPLACEMENT
STA 11+1500
BOX CULVERT (3050mm x 1525mm) HEAD WALL
PLAN, SECTIONS, AND DETAILS

Drawing No. S404

Project Number 2441-00857-00

Rev. 1

DISTRICT ALL STANTEC DRAWING PRODUCTS REVISION

Tri-Kon Precast Products Ltd.
601 Patterson Street West
Cranbrook BC V1C 6T3
250-426-8162
info@trikonprecast.com
trikonprecast.com

PRODUCT
Headwall

DRAWING
Bow Valley Parkway Culvert Replacement: Box Culvert Head Wall

WEIGHT

DRAWING NO.
S404

DATE
May 30, 2019

SHEET
03 of 4

UNITS / SCALE
As per drawing

Request A Quote