

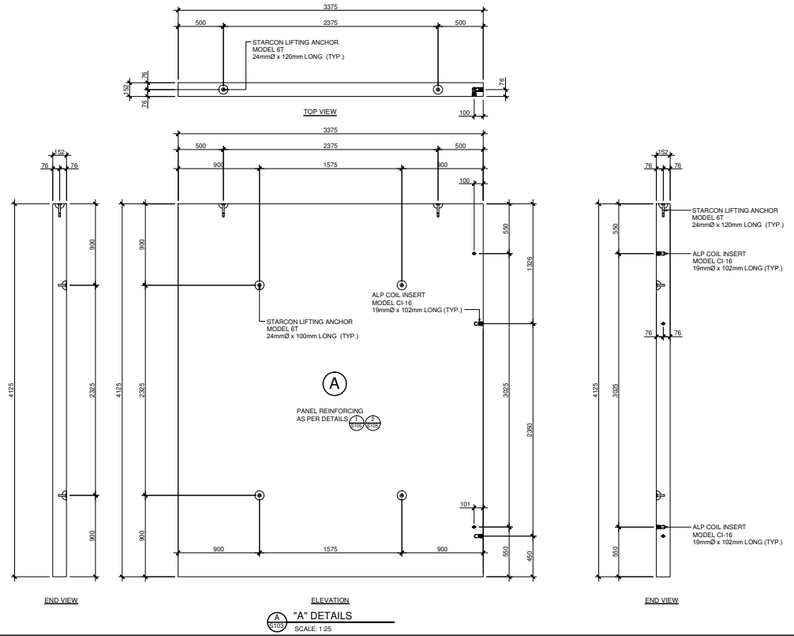



A S103 "A" DETAILS
SCALE: 1:25

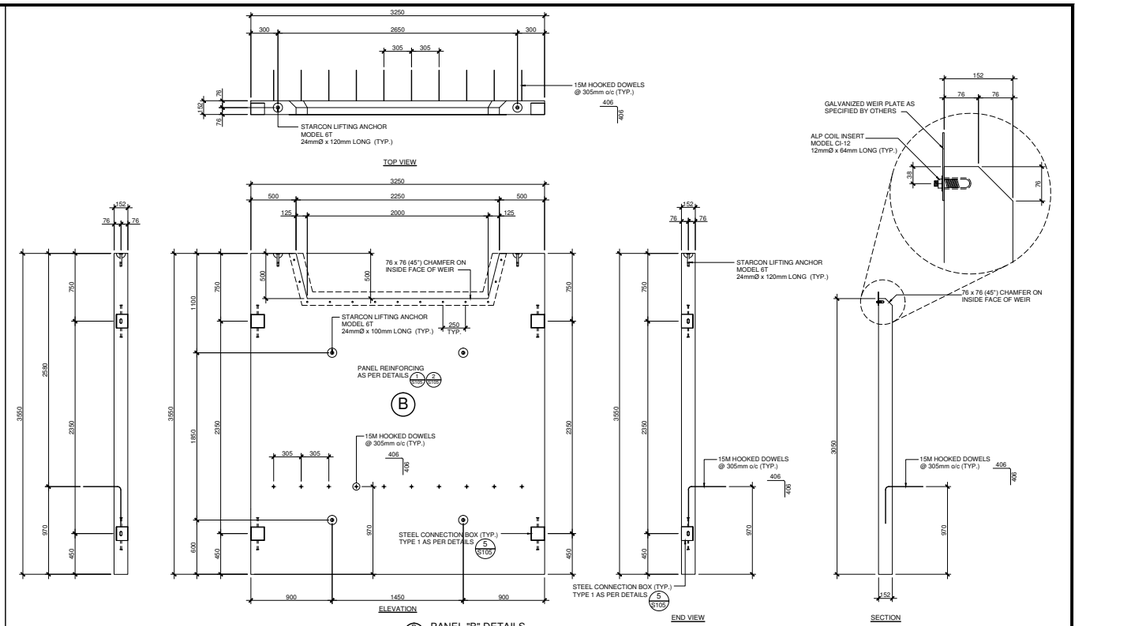

B S103 PANEL "B" DETAILS
SCALE: 1:25

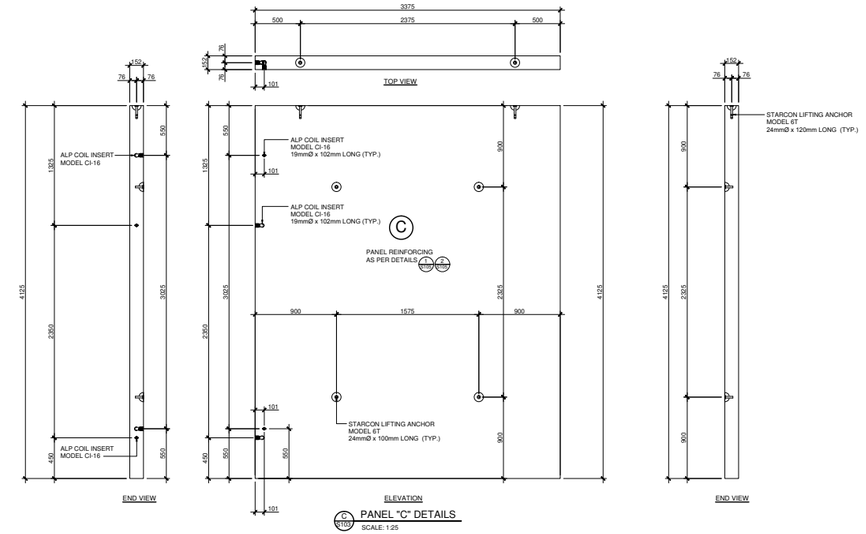

C S103 PANEL "C" DETAILS
SCALE: 1:25

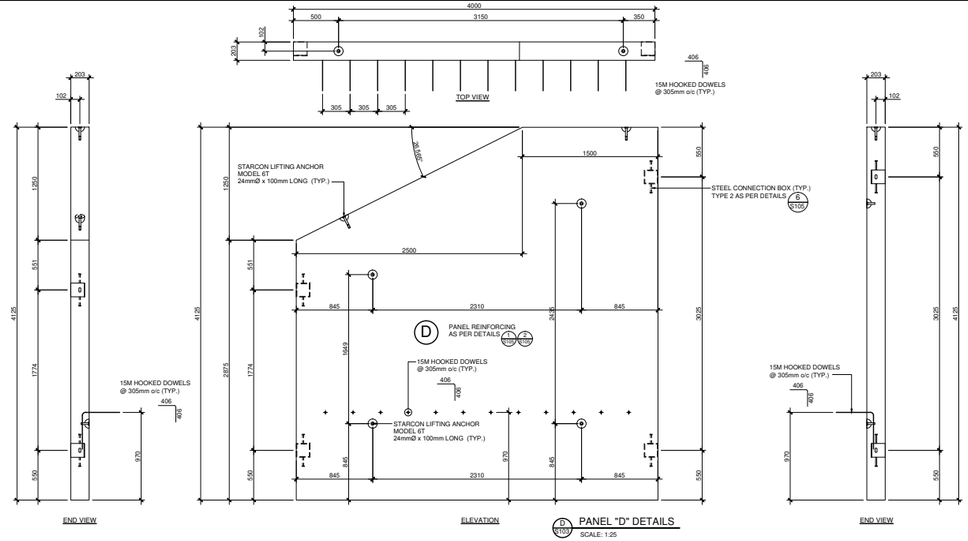

D S103 PANEL "D" DETAILS
SCALE: 1:25

Rev	Date	Description	Drawn	Design	Appd
2	JULY 29, 2016	GENERAL REVISION	BRN	BRN	BRN
1	JULY 7, 2016	ISSUED FOR "CONSTRUCTION"	BRB	BRB	BRN

THIS DRAWING AND DESIGN IS THE PROPERTY OF McELHANNEY CONSULTING SERVICES LTD. (McELHANNEY) AND SHALL NOT BE USED, REUSED OR REPRODUCED WITHOUT THE CONSENT OF McELHANNEY.

McELHANNEY WILL NOT BE HELD RESPONSIBLE FOR THE IMPROPER OR UNAUTHORIZED USE OF THIS DRAWING AND DESIGN.

THIS DRAWING AND DESIGN HAS BEEN PREPARED FOR THE CLIENT IDENTIFIED, TO MEET THE STANDARDS AND REQUIREMENTS OF THE APPLICABLE PUBLIC AGENCIES AT THE TIME OF PREPARATION.

McELHANNEY, ITS EMPLOYEES, SUBCONSULTANTS AND AGENTS WILL NOT BE LIABLE FOR ANY LOSSES OR OTHER CONSEQUENCES RESULTING FROM THE USE OR RELIANCE UPON, OR ANY CHANGES MADE TO, THIS DRAWING, BY ANY THIRD PARTY, INCLUDING CONTRACTORS, SUPPLIERS, CONSULTANTS AND STAKEHOLDERS, OR THEIR EMPLOYEES OR AGENTS, WITHOUT McELHANNEY'S PRIOR WRITTEN CONSENT.

ORIGINAL DWG SIZE: ARCH D (24" x 36")

McElhanney
McElhanney Consulting Services Ltd.
42 - 8th Avenue S
Suite 200
Cranbrook BC
Canada V1C 2K3
Tel (250) 489-3013

PROFESSIONAL ENGINEER
PROVINCE OF BRITISH COLUMBIA
D. R. WOOD
ENG IMEG
July 29, 2016
Approved Sealed

TRIKON PRECAST
601 PATTERSON STREET WEST, CRANBROOK, BC, V1C 6T3

TECK - FORDING RIVER
FISH BARRIER STRUCTURE
PANEL "A", "B", "C" AND "D" DETAILS

Drawing No. S103
Project Number 2441-00428-00
Rev. 2

COPYRIGHT RESERVED. THIS DRAWING AND DESIGN IS THE PROPERTY OF McELHANNEY CONSULTING SERVICES LTD. AND MUST NOT BE COPIED OR USED FOR ANY PURPOSE WITHOUT THE EXPRESS WRITTEN PERMISSION OF McELHANNEY CONSULTING SERVICES LTD.

Tri-Kon Precast Products Ltd.
601 Patterson Street West
Cranbrook BC V1C 6T3
250-426-8162
info@trikonprecast.com
trikonprecast.com

PRODUCT
Custom Precast

DRAWING
Fish Barrier: Panels A, B, C and D

WEIGHT

DRAWING NO.
S103

DATE
JULY 29, 2016

SHEET
03 of 8

UNITS / SCALE
As per drawing

Request A Quote