

1

2

3

4

5

6

7

8

A

B

C

D

TRI-KON

Precast Concrete Products

Headwall

Drawing catalog

CATALOG COVER

PRODUCT REFERENCE / DO NOT SCALE

Headwall

Project Examples

4 drawing sheets
Consistent 11 x 17 landscape catalog

Headwalls for a wide range of pipe diameters, with grates and handrails as options. Custom headwalls are built on request.

ast.com



Tri-Kon Precast Products Ltd. 601 Patterson Street West Cranbrook BC V1C 6T3 250-426-8162 info@trikonprecast.com trikonprecast.com	DRAWING / PRODUCT NAME Drawing catalog	CATALOG REFERENCE TK-HW-EX-COVER	SHEET Cover
	DESCRIPTION Headwalls for a wide range of pipe diameters, with grates and handrails as options. Custom headwalls are built on request.	SHEET FORMAT 11 x 17 in / Landscape	UNITS / SCALE As noted / Do not scale
	APPROX. WEIGHT - SOURCE VALUES ONLY Weights are listed on individual sheets where stated in the source.	ORIGINAL SOURCE DATE Not applicable	LAYOUT UPDATED ONLY 2026-10-05

Technical content unchanged. Confirm specifications and handling weights with Tri-Kon. Project examples are not standard designs. Document layout: Built by Vision (BBV).

TRI-KON

Precast Concrete Products

Headwall

Drawing directory

SHEET INDEX

PRODUCT REFERENCE / DO NOT SCALE

1

2

3

4

5

6

7

8

Drawing directory

Select a sheet to open its drawing. Original technical content and source units are retained.

01

Fort Nelson WWTP Head Wall: Structural Notes and Isometric View

02

Fort Nelson WWTP Head Wall: Layout Details

03

Bow Valley Parkway Culvert Replacement: Box Culvert Head Wall

04

Yoho National Park: Headwall Types HW-1 and HW-2

Tri-Kon Precast Products Ltd.

601 Patterson Street West
Cranbrook BC V1C 6T3

250-426-8162
info@trikonprecast.com
trikonprecast.com

DRAWING / PRODUCT NAME

Drawing directory

DESCRIPTION

Headwalls for a wide range of pipe diameters, with grates and handrails as options. Custom headwalls are built on request.

APPROX. WEIGHT - SOURCE VALUES ONLY

Weights are listed on individual sheets where stated in the source.

CATALOG REFERENCE

TK-HW-EX-INDEX

SHEET FORMAT

11 x 17 in / Landscape

ORIGINAL SOURCE DATE

Not applicable

SHEET

Index / 4 drawings

UNITS / SCALE

As noted / Do not scale


LAYOUT UPDATED ONLY

2026-10-05

Technical content unchanged. Confirm specifications and handling weights with Tri-Kon. Project examples are not standard designs. Document layout: Built by Vision (BBV).



Technical content unchanged. Confirm specifications and handling weights with Tri-Kon. Project examples are not standard designs. Document layout: Built by Vision (BBV).

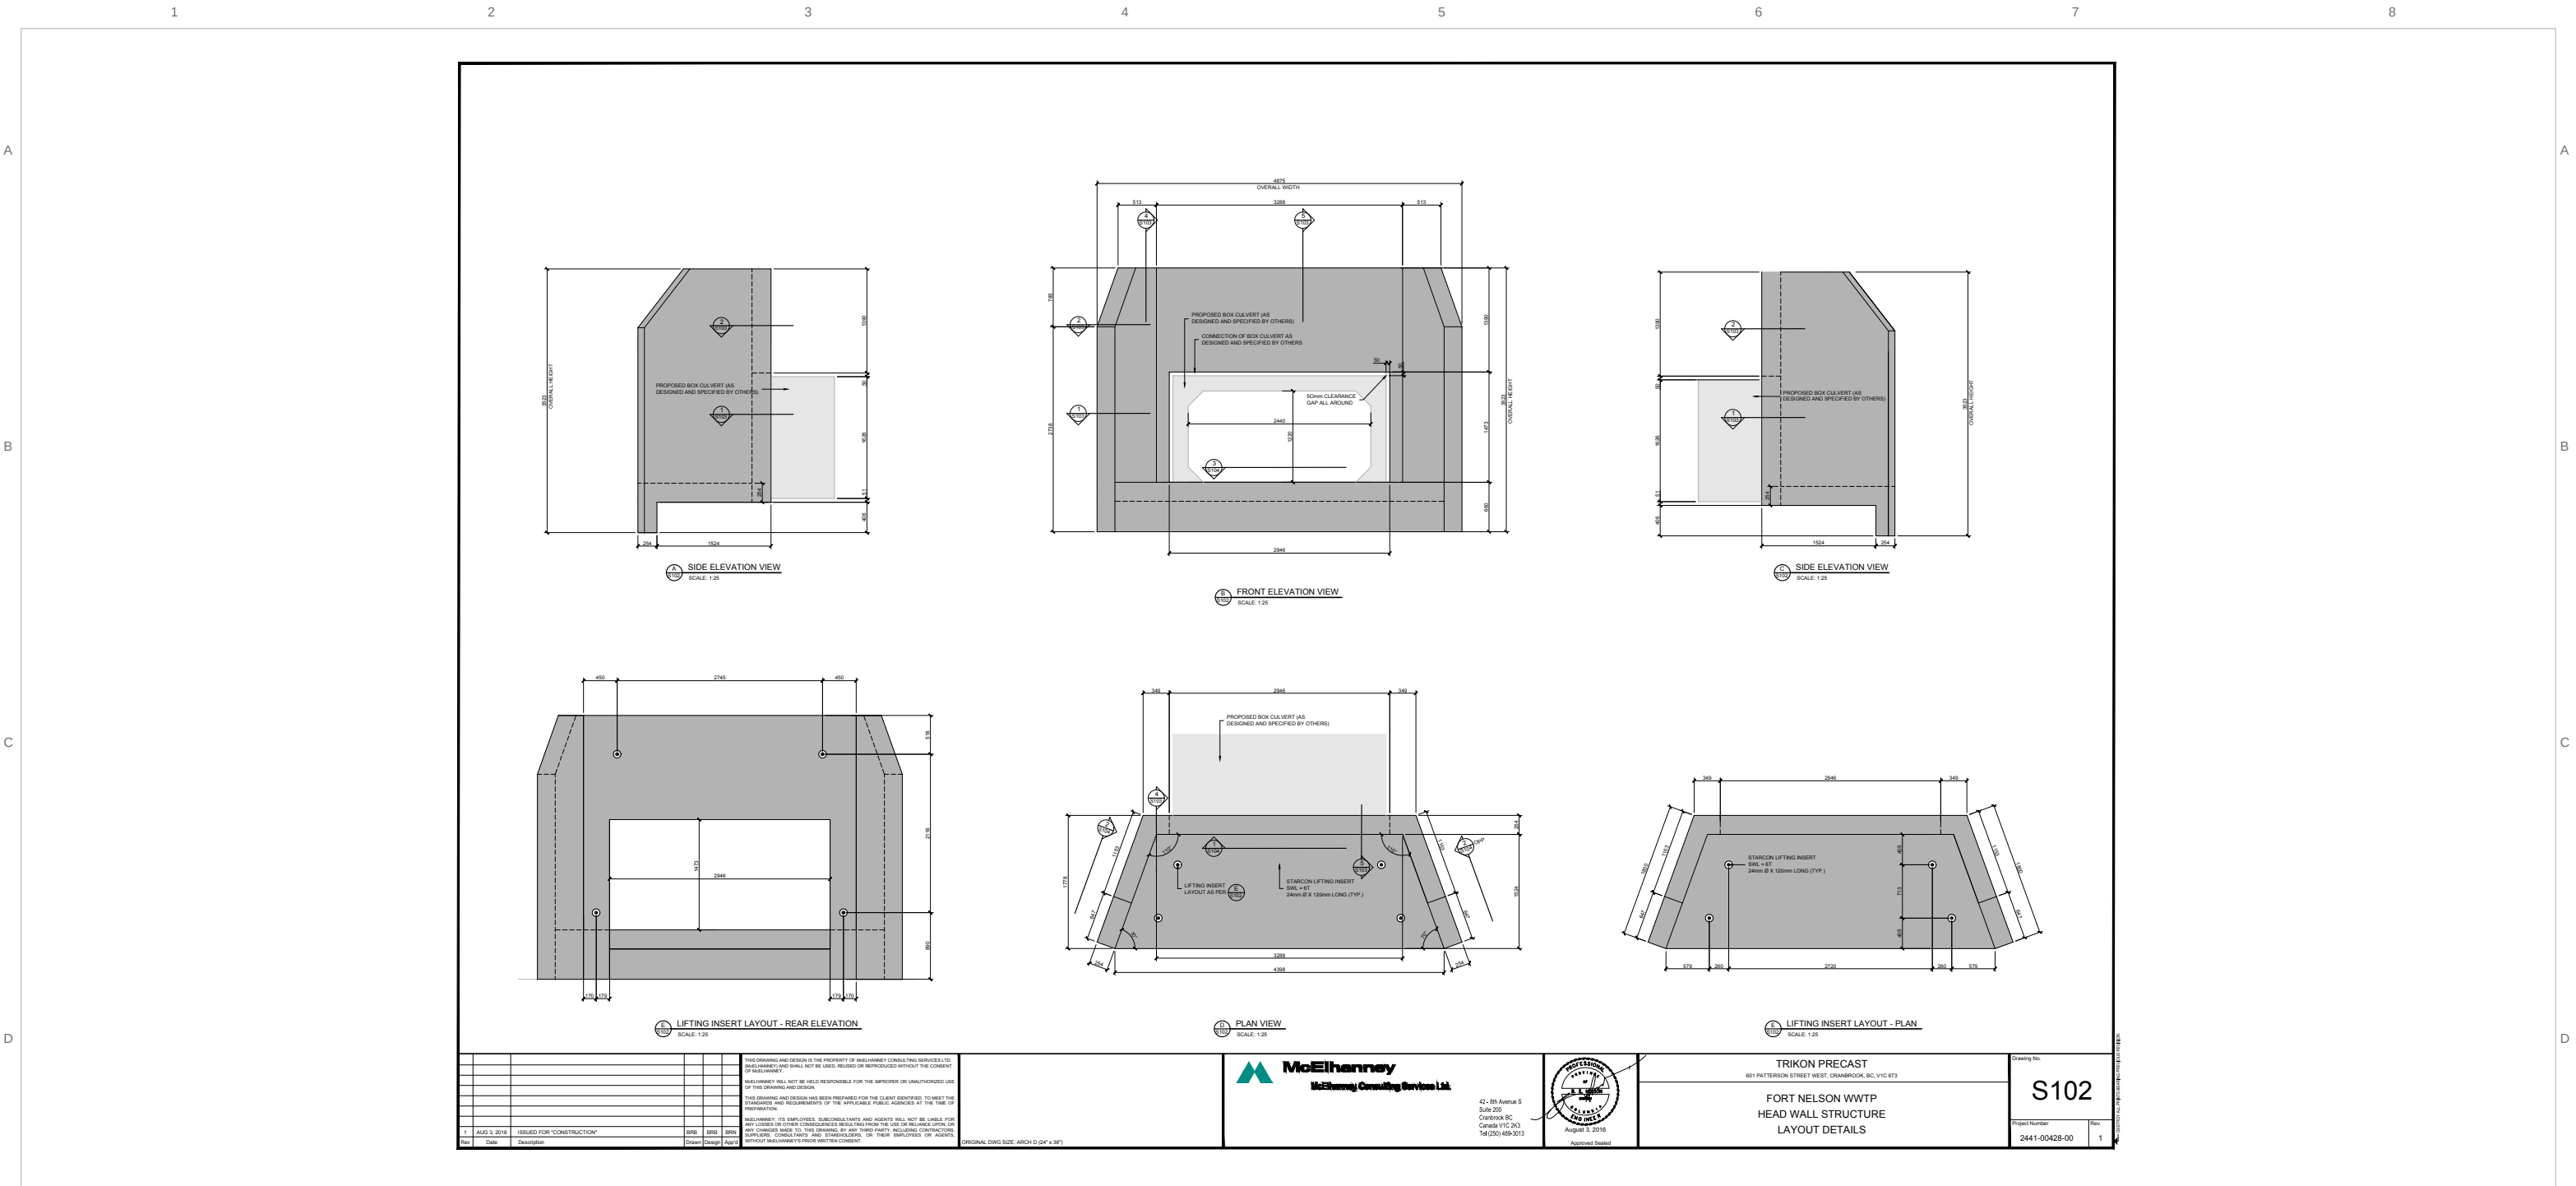

Tri-Kon Precast Products Ltd.

601 Patterson Street West
Cranbrook BC V1C 6T3

250-426-8162
info@trikonprecast.com
trikonprecast.com

DRAWING / PRODUCT NAME

Fort Nelson WWTP Head Wall: Layout Details

DESCRIPTION

Original reference: Fort Nelson WWTP Head Wall: Layout Details. Technical notes and source identification are preserved.

APPROX. WEIGHT - SOURCE VALUES ONLY

See drawing / confirm with Tri-Kon; no weight estimated.

CATALOG REFERENCE

TK-HW-EX-002

SHEET FORMAT

11 x 17 in / Landscape

ORIGINAL SOURCE DATE

August 3, 2016

SHEET

02 / 04

UNITS / SCALE

As noted / Do not scale

LAYOUT UPDATED ONLY

2026-10-05




Headwall

Bow Valley Parkway Culvert Replacement: Box Culvert Head Wall

THIRD-PARTY REFERENCE

PRODUCT REFERENCE / DO NOT SCALE

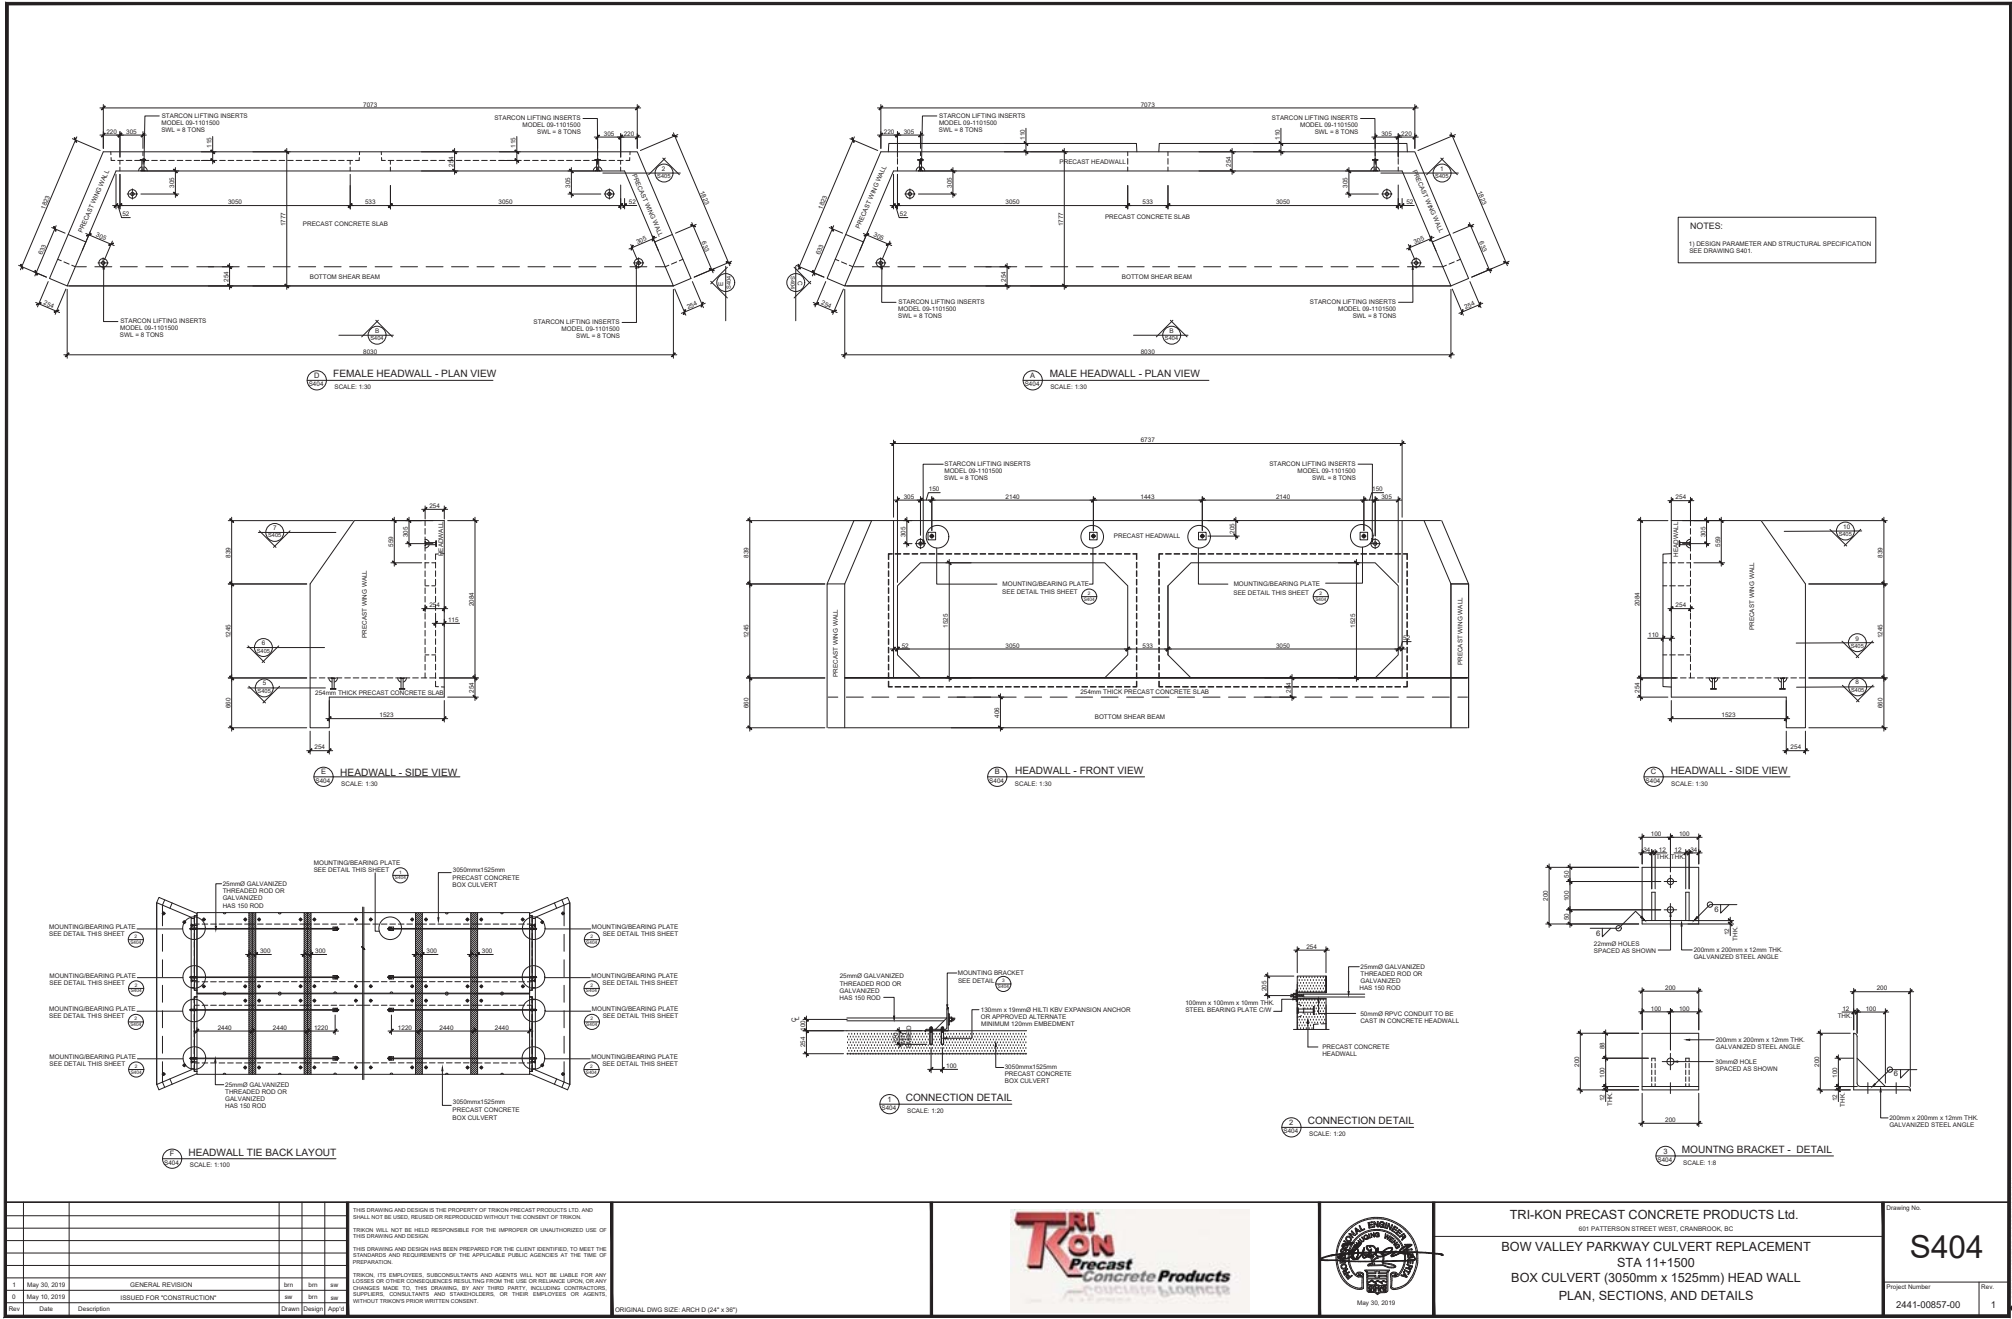

Tri-Kon Precast Products Ltd.

601 Patterson Street West
Cranbrook BC V1C 6T3

250-426-8162
info@trikonprecast.com
trikonprecast.com

DRAWING / PRODUCT NAME

Bow Valley Parkway Culvert Replacement: Box Culvert Head Wall

DESCRIPTION

Original reference: Bow Valley Parkway Culvert Replacement: Box Culvert Head Wall. Technical notes and source identification are preserved.

APPROX. WEIGHT - SOURCE VALUES ONLY

See drawing / confirm with Tri-Kon; no weight estimated.

CATALOG REFERENCE

TK-HW-EX-003

SHEET FORMAT

11 x 17 in / Landscape

ORIGINAL SOURCE DATE

May 30, 2019

SHEET


03 / 04

UNITS / SCALE

As noted / Do not scale

LAYOUT UPDATED ONLY

2026-10-05

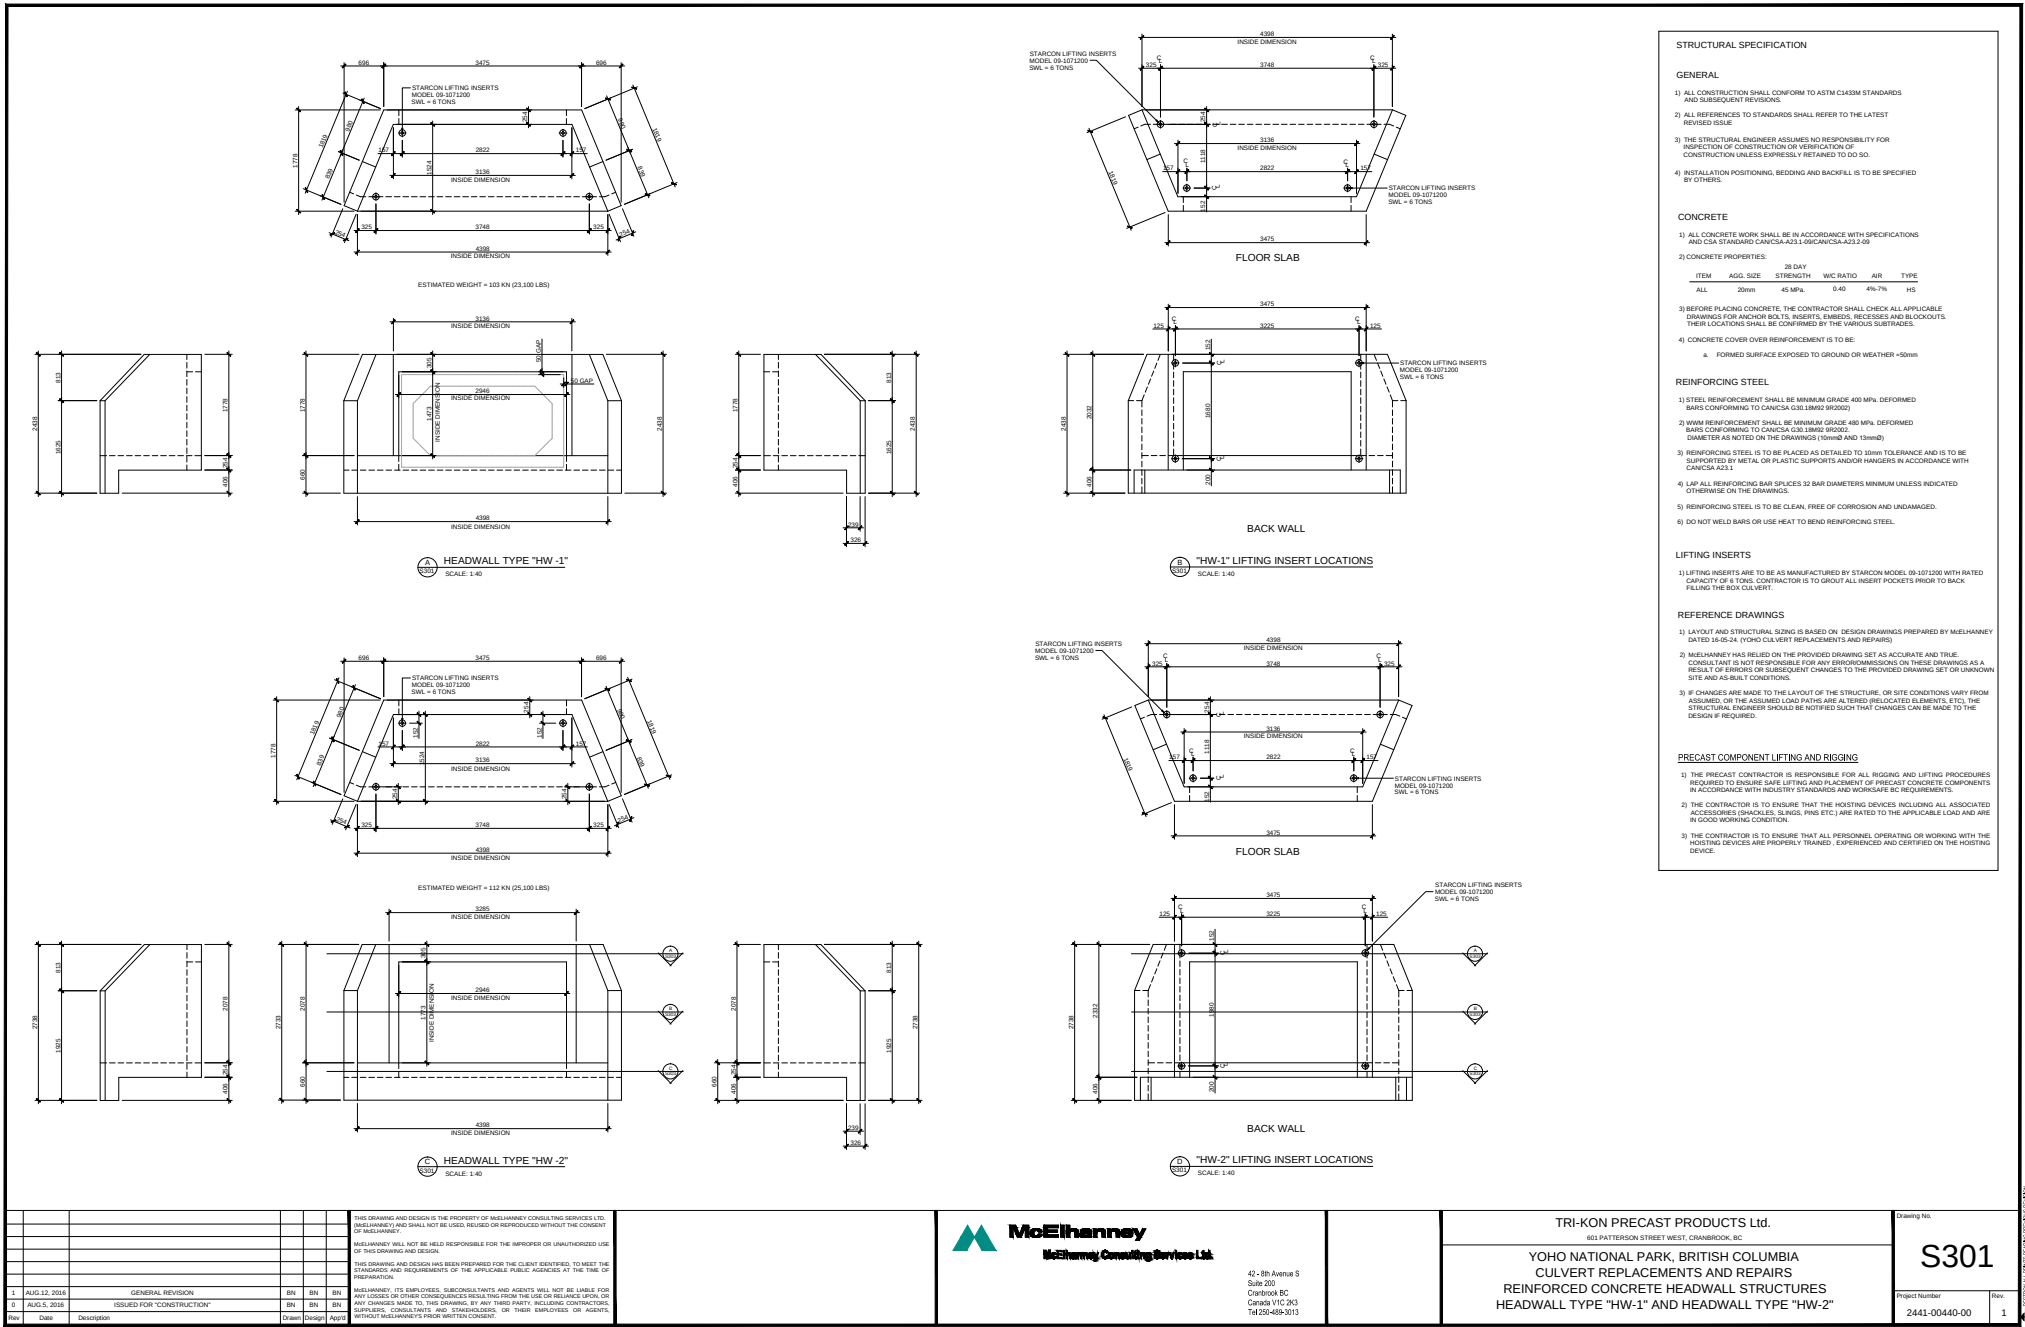

Tri-Kon Precast Products Ltd.

601 Patterson Street West
Cranbrook BC V1C 6T3

250-426-8162
info@trikonprecast.com
trikonprecast.com

DRAWING / PRODUCT NAME

Yoho National Park: Headwall Types HW-1 and HW-2

DESCRIPTION

Original reference: Yoho National Park: Headwall Types HW-1 and HW-2. Technical notes and source identification are preserved.

APPROX. WEIGHT - SOURCE VALUES ONLY

See drawing / confirm with Tri-Kon; no weight estimated.

CATALOG REFERENCE

TK-HW-EX-004

SHEET FORMAT

11 x 17 in / Landscape

ORIGINAL SOURCE DATE

16-05-24

SHEET

04 / 04

UNITS / SCALE

As noted / Do not scale

LAYOUT UPDATED ONLY

2026-10-05