

# Septic

# Standard Drawings

24 drawing sheets  
Consistent 11 x 17 landscape catalog

Septic tanks with single or double compartments, plus the distribution boxes and floor drains to complete the system.



|   |   |                                        |                                          |
|---|---|----------------------------------------|------------------------------------------|
| <div>Tri-Kon Precast Products Ltd.</div> <div>601 Patterson Street West<br/>Cranbrook BC V1C 6T3</div> <div>250-426-8162<br/>info@trikonprecast.com<br/>trikonprecast.com</div> | DRAWING / PRODUCT NAME<br>Drawing catalog                                                                                            | CATALOG REFERENCE<br>TK-SE-COVER       | SHEET<br>Cover                           |
|   | DESCRIPTION<br>Septic tanks with single or double compartments, plus the distribution boxes and floor drains to complete the system. | SHEET FORMAT<br>11 x 17 in / Landscape | UNITS / SCALE<br>As noted / Do not scale |
|   | APPROX. WEIGHT - SOURCE VALUES ONLY<br>Weights are listed on individual sheets where stated in the source.                           | ORIGINAL SOURCE DATE<br>Not applicable | LAYOUT UPDATED ONLY<br>2026-10-05        |

TRI-KON

Precast Concrete Products

Septic

Drawing directory

SHEET INDEX

PRODUCT REFERENCE / DO NOT SCALE

12345678

A

Drawing directory

Select a sheet to open its drawing. Original technical content and source units are retained.

01

600 Imperial Gallon Septic Tank

02

800 Imperial Gallon Septic Tank

03

1000 Imperial Gallon Septic Tank

04

1200 Imperial Gallon Septic Tank

05

1400 Imperial Gallon Septic Tank

06

2000 Gallon Tank

07

2000 Gallon Two Compartment Tank

08

2500 Gallon Tank

09

3000 Gallon Tank

10

3000 Gallon Two Compartment Tank

11

4000 Gallon Tank

12

4000 Gallon Two Compartment Tank

13

5000 Gallon Tank

14

800 Gallon Pit Toilet Tank

15

Pit Toilet Floor Slab

16

Distribution Box

17

Floor Drain & Grate

18

Polylok 12 in Cover

19

Polylok 12 in Riser

20

Polylok 24 in Cover

21

Polylok 24 in Riser

22

Polylok 12 x 24 Riser

23

Polylok 24 in Safety Screen

24

Polylok 24 in Corrugated Pipe Adapter Ring

Tri-Kon Precast Products Ltd.

601 Patterson Street West  
Cranbrook BC V1C 6T3

250-426-8162  
info@trikonprecast.com  
trikonprecast.com

DRAWING / PRODUCT NAME

Drawing directory

DESCRIPTION

Septic tanks with single or double compartments, plus the distribution boxes and floor drains to complete the system.

APPROX. WEIGHT - SOURCE VALUES ONLY

Weights are listed on individual sheets where stated in the source.

CATALOG REFERENCE

TK-SE-INDEX

SHEET FORMAT

11 x 17 in / Landscape

ORIGINAL SOURCE DATE

Not applicable

SHEET

Index / 24 drawings



UNITS / SCALE

As noted / Do not scale

LAYOUT UPDATED ONLY


2026-10-05

Technical content unchanged. Confirm specifications and handling weights with Tri-Kon. Project examples are not standard designs. Document layout: Built by Vision (BBV).

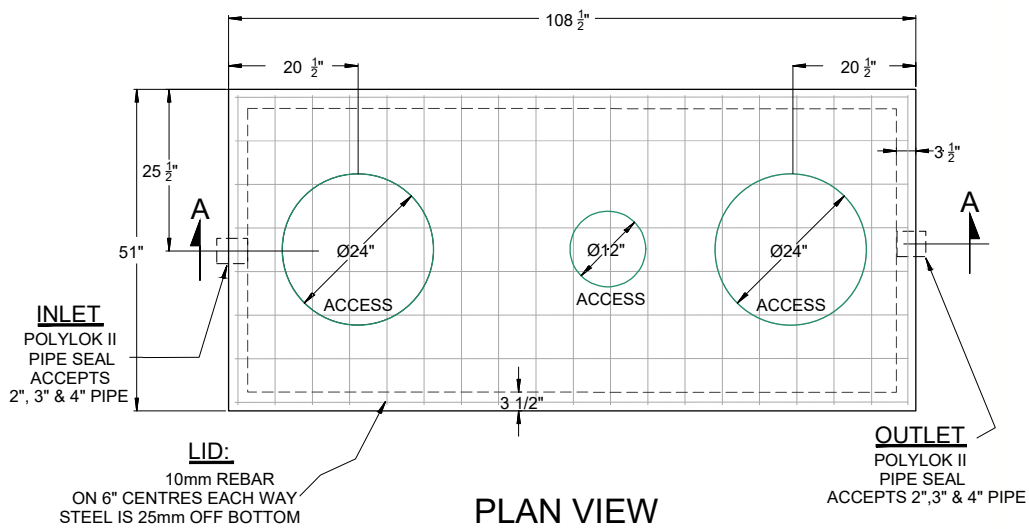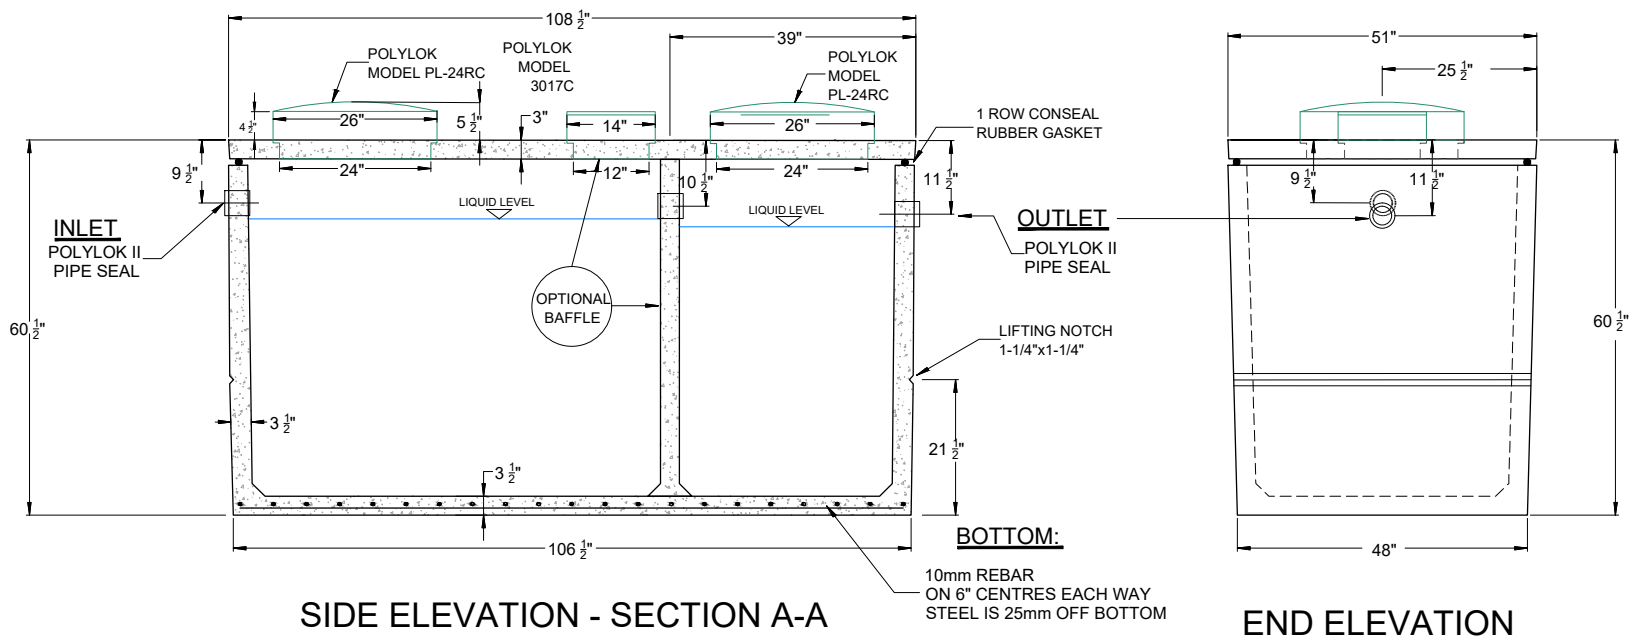

**Polylok II High Pressure Pipe Seal**

- 1 - Remove the correct size tear-out on the seal (TEAR-OUT, DO NOT CUT-OUT)
- 2 - Chamfer the OD of the pipe, removing all burrs, sharp or jagged edges
- 3 - Apply a minimal amount of grease to the chamfered edge of the pipe
- 4 - Slide the pipe into the seal
- 5 - Remember to always backfill properly around and underneath the pipe

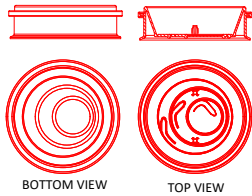

**SOURCE TECHNICAL NOTES**

General Notes

- CONCRETE TO BE MINIMUM 32 MPA WITH 5-8% AIR ENTRAINMENT
- TANK BODY: MAC100 FIBER BOND ADDED
- SINGLE COMP. WEIGHTS:  
LID ONLY - 1075 LBS/488 KG  
TANK BODY - 4925 LBS/2234 KG.  
TOTAL WEIGHT - 6000 LBS/2722 KG.
- DOUBLE COMP. WEIGHTS:  
LID ONLY - 1075 LBS/488 KG  
TANK BODY - 5925 LBS/2688 KG.  
TOTAL WEIGHT - 7000 LBS/3176 KG.

**Tri-Kon Precast Products Ltd.**

601 Patterson Street West  
Cranbrook BC V1C 6T3

250-426-8162  
info@trikonprecast.com  
trikonprecast.com

DRAWING / PRODUCT NAME

600 Imperial Gallon Septic Tank

DESCRIPTION

Septic tanks with single or double compartments, plus the distribution boxes and floor drains to complete the system.

APPROX. WEIGHT - SOURCE VALUES ONLY

Single compartment: 6000 LBS/2722 KG  
Double compartment: 7000 LBS/3176 KG

CATALOG REFERENCE

TK-SE-001

SHEET FORMAT

11 x 17 in / Landscape

ORIGINAL SOURCE DATE

11-09-2023

SHEET



01 / 24

UNITS / SCALE

As noted / Do not scale


LAYOUT UPDATED ONLY

2026-10-05

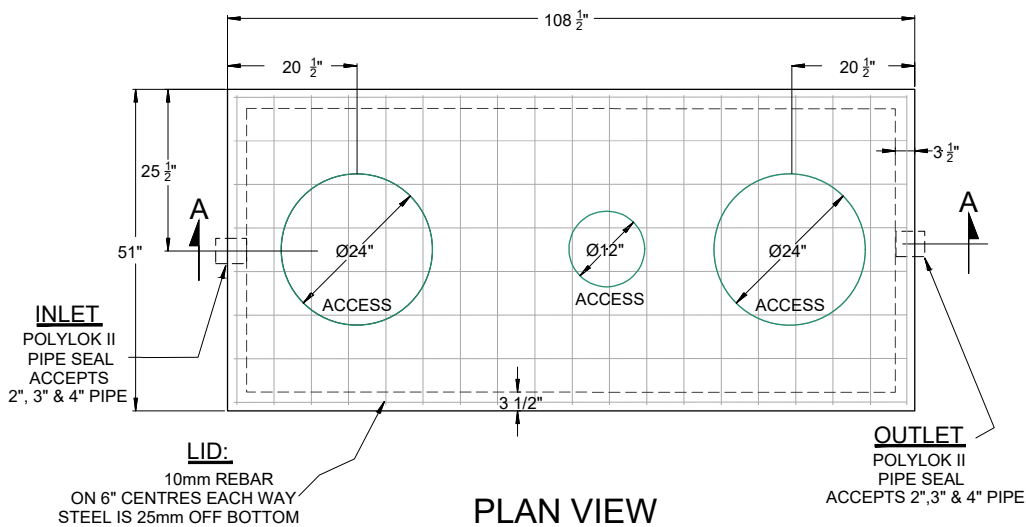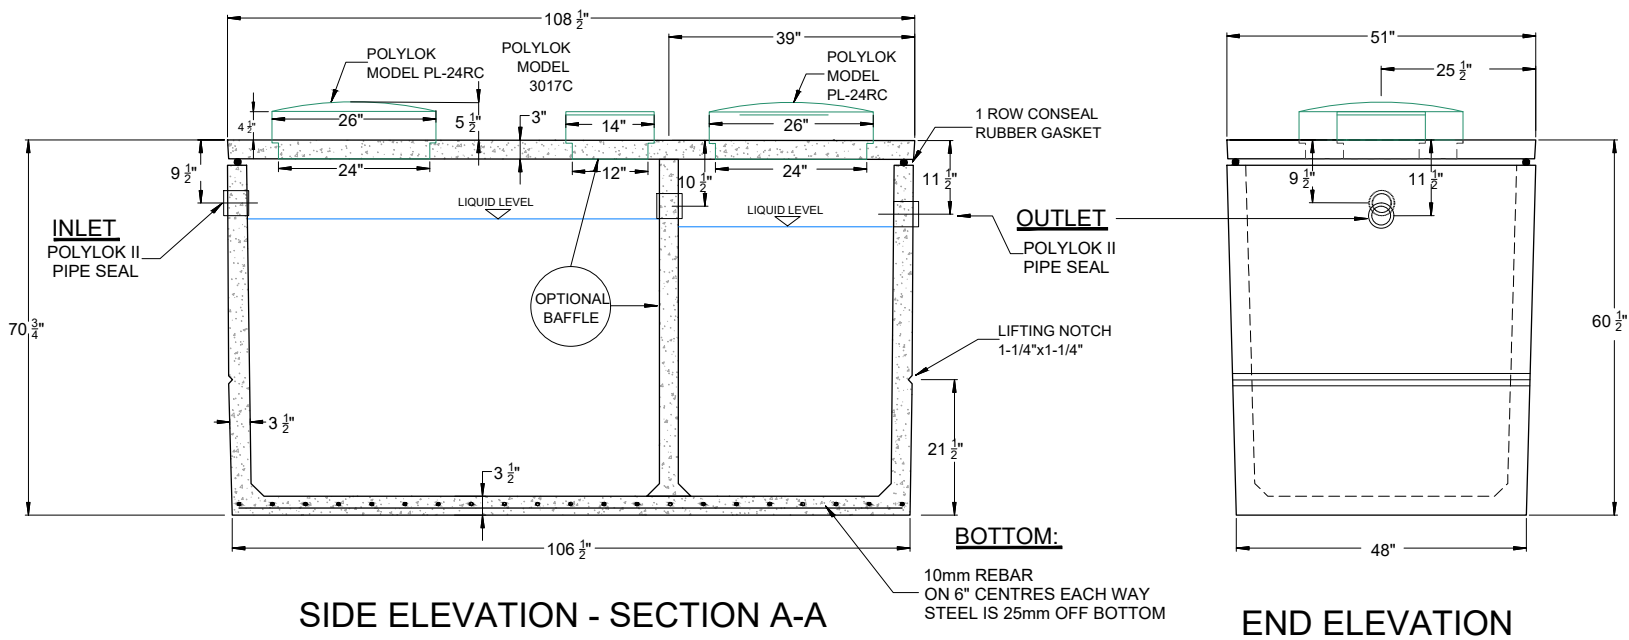

**Polylok II High Pressure Pipe Seal**

- 1 - Remove the correct size tear-out on the seal (TEAR-OUT, DO NOT CUT-OUT)
- 2 - Chamfer the OD of the pipe, removing all burrs, sharp or jagged edges
- 3 - Apply a minimal amount of grease to the chamfered edge of the pipe
- 4 - Slide the pipe into the seal
- 5 - Remember to always backfill properly around and underneath the pipe

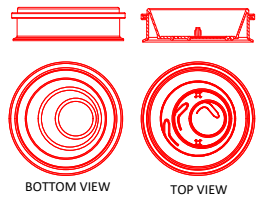

**SOURCE TECHNICAL NOTES**

General Notes

- CONCRETE TO BE MINIMUM 32 MPA WITH 5-8% AIR ENTRAINMENT
- TANK BODY: MAC100 FIBER BOND ADDED
- SINGLE COMP. WEIGHTS:  
LID ONLY - 1275 LBS/579 KG  
TANK BODY - 6725 LBS/3053 KG.  
TOTAL WEIGHT - 8000 LBS/3631 KG.
- DOUBLE COMP. WEIGHTS:  
LID ONLY - 1275 LBS/579 KG.  
TANK BODY - 7725 LBS/3498 KG.  
TOTAL WEIGHT - 9000 LBS/4075 KG.

**Tri-Kon Precast Products Ltd.**

601 Patterson Street West  
Cranbrook BC V1C 6T3

250-426-8162  
info@trikonprecast.com  
trikonprecast.com

DRAWING / PRODUCT NAME

800 Imperial Gallon Septic Tank

DESCRIPTION

Septic tanks with single or double compartments, plus the distribution boxes and floor drains to complete the system.

APPROX. WEIGHT - SOURCE VALUES ONLY

Single compartment: 8000 LBS/3631 KG  
Double compartment: 9000 LBS/4075 KG

CATALOG REFERENCE

TK-SE-002

SHEET FORMAT

11 x 17 in / Landscape

ORIGINAL SOURCE DATE

11-09-2023

SHEET



02 / 24

UNITS / SCALE

As noted / Do not scale


LAYOUT UPDATED ONLY

2026-10-05

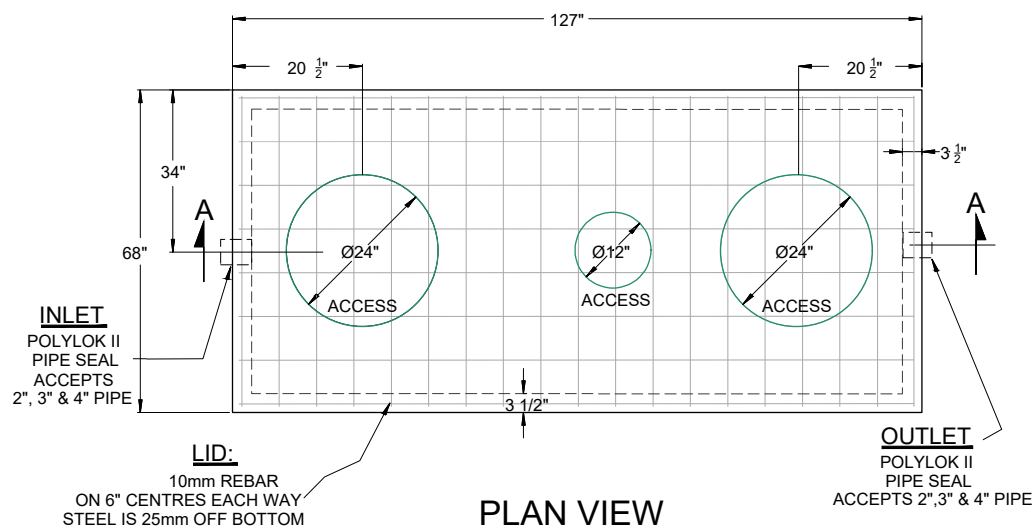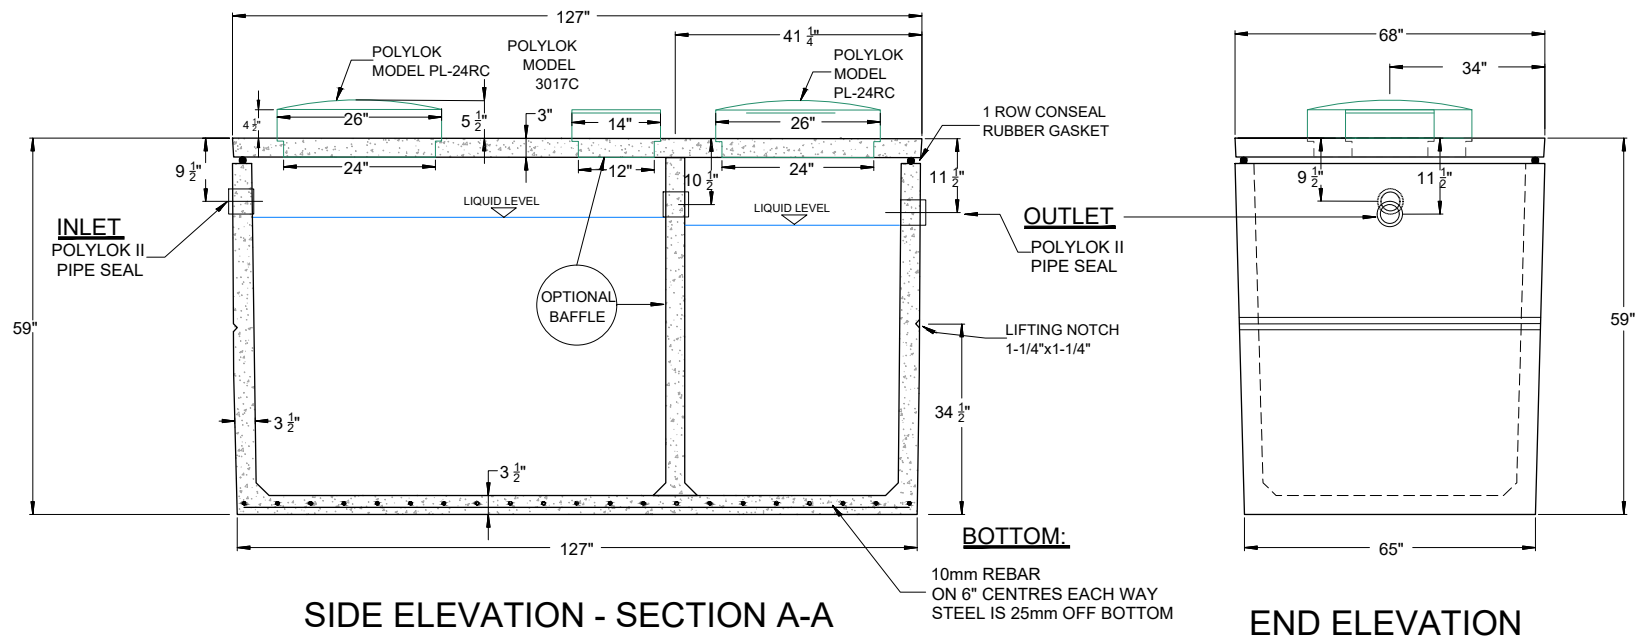

**Polylok II High Pressure Pipe Seal**

- 1 - Remove the correct size tear-out on the seal (TEAR-OUT, DO NOT CUT-OUT)
- 2 - Chamfer the OD of the pipe, removing all burrs, sharp or jagged edges
- 3 - Apply a minimal amount of grease to the chamfered edge of the pipe
- 4 - Slide the pipe into the seal
- 5 - Remember to always backfill properly around and underneath the pipe

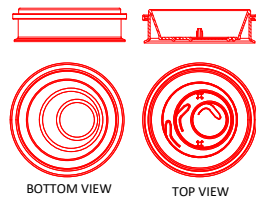

**SOURCE TECHNICAL NOTES**

**General Notes**

- CONCRETE TO BE MINIMUM 32 MPA WITH 5-8% AIR ENTRAINMENT
- TANK BODY: MAC100 FIBER BOND ADDED
- SINGLE COMP. WEIGHTS:  
LID ONLY - 1475 LBS/668 KG  
TANK BODY - 8525 LBS/3860 KG.  
TOTAL WEIGHT - 10,000 LBS/4528 KG.
- DOUBLE COMP. WEIGHTS:  
LID ONLY - 1475 LBS/668 KG.  
TANK BODY - 9525 LBS/4313 KG.  
TOTAL WEIGHT - 11,000 LBS/4981 KG.

**Tri-Kon Precast Products Ltd.**

601 Patterson Street West  
Cranbrook BC V1C 6T3

250-426-8162  
info@trikonprecast.com  
trikonprecast.com

**DRAWING / PRODUCT NAME**

1000 Imperial Gallon Septic Tank

**DESCRIPTION**

Septic tanks with single or double compartments, plus the distribution boxes and floor drains to complete the system.

**APPROX. WEIGHT - SOURCE VALUES ONLY**

Single compartment: 10,000 LBS/4528 KG  
Double compartment: 11,000 LBS/4981 KG

**CATALOG REFERENCE**

TK-SE-003

**SHEET FORMAT**

11 x 17 in / Landscape

**ORIGINAL SOURCE DATE**

11-09-2023

**SHEET**



03 / 24

**UNITS / SCALE**

As noted / Do not scale


**LAYOUT UPDATED ONLY**

2026-10-05

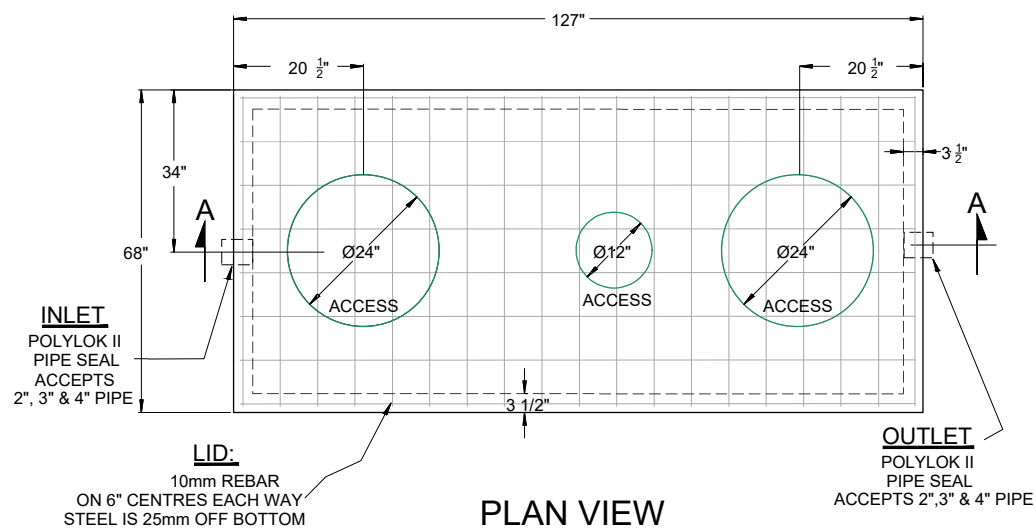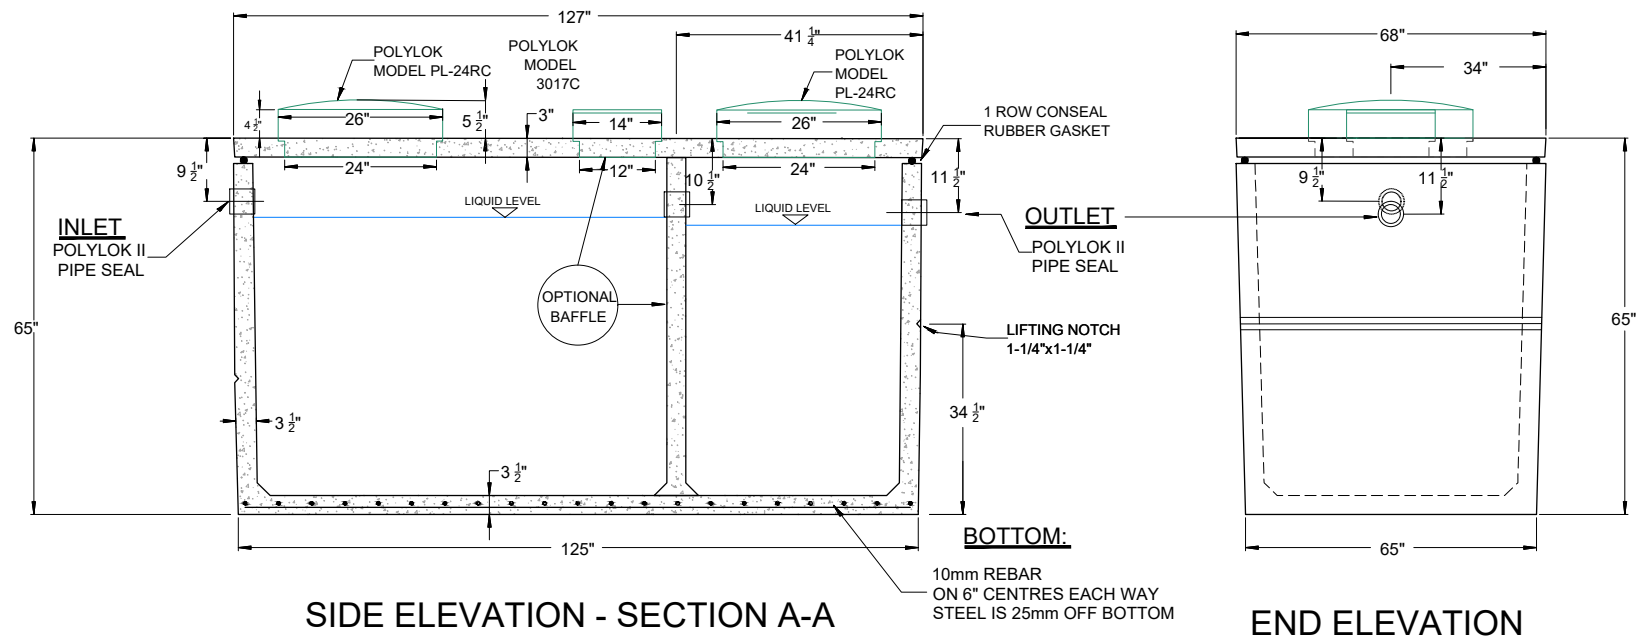

**Polylok II High Pressure Pipe Seal**

- 1 - Remove the correct size tear-out on the seal (TEAR-OUT, DO NOT CUT-OUT)
- 2 - Chamfer the OD of the pipe, removing all burrs, sharp or jagged edges
- 3 - Apply a minimal amount of grease to the chamfered edge of the pipe
- 4 - Slide the pipe into the seal
- 5 - Remember to always backfill properly around and underneath the pipe

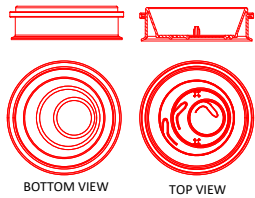

**SOURCE TECHNICAL NOTES**

General Notes

- CONCRETE TO BE MINIMUM 32 MPA WITH 5-8% AIR ENTRAINMENT
- TANK BODY: MAC100 FIBER BOND ADDED
- SINGLE COMP. WEIGHTS:  
LID ONLY - 1475 LBS/668 KG  
TANK BODY - 10,525 LBS/4765 KG.  
TOTAL WEIGHT - 12,000 LBS/5433 KG.
- DOUBLE COMP. WEIGHTS:  
LID ONLY - 1475 LBS/668 KG.  
TANK BODY - 11,525 LBS/5218 KG.  
TOTAL WEIGHT - 13,000 LBS/5886 KG.

**Tri-Kon Precast Products Ltd.**

601 Patterson Street West  
Cranbrook BC V1C 6T3

250-426-8162  
info@trikonprecast.com  
trikonprecast.com

DRAWING / PRODUCT NAME

1200 Imperial Gallon Septic Tank

DESCRIPTION

Septic tanks with single or double compartments, plus the distribution boxes and floor drains to complete the system.

APPROX. WEIGHT - SOURCE VALUES ONLY

Single compartment: 12,000 LBS/5433 KG  
Double compartment: 13,000 LBS/5886 KG

CATALOG REFERENCE

TK-SE-004

SHEET FORMAT

11 x 17 in / Landscape

ORIGINAL SOURCE DATE

11-09-2023

SHEET



04 / 24

UNITS / SCALE

As noted / Do not scale


LAYOUT UPDATED ONLY

2026-10-05

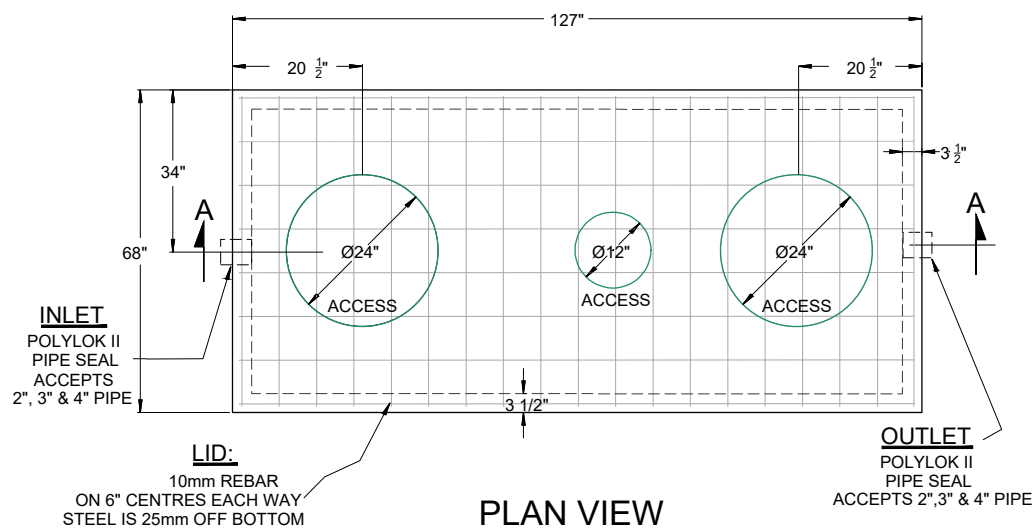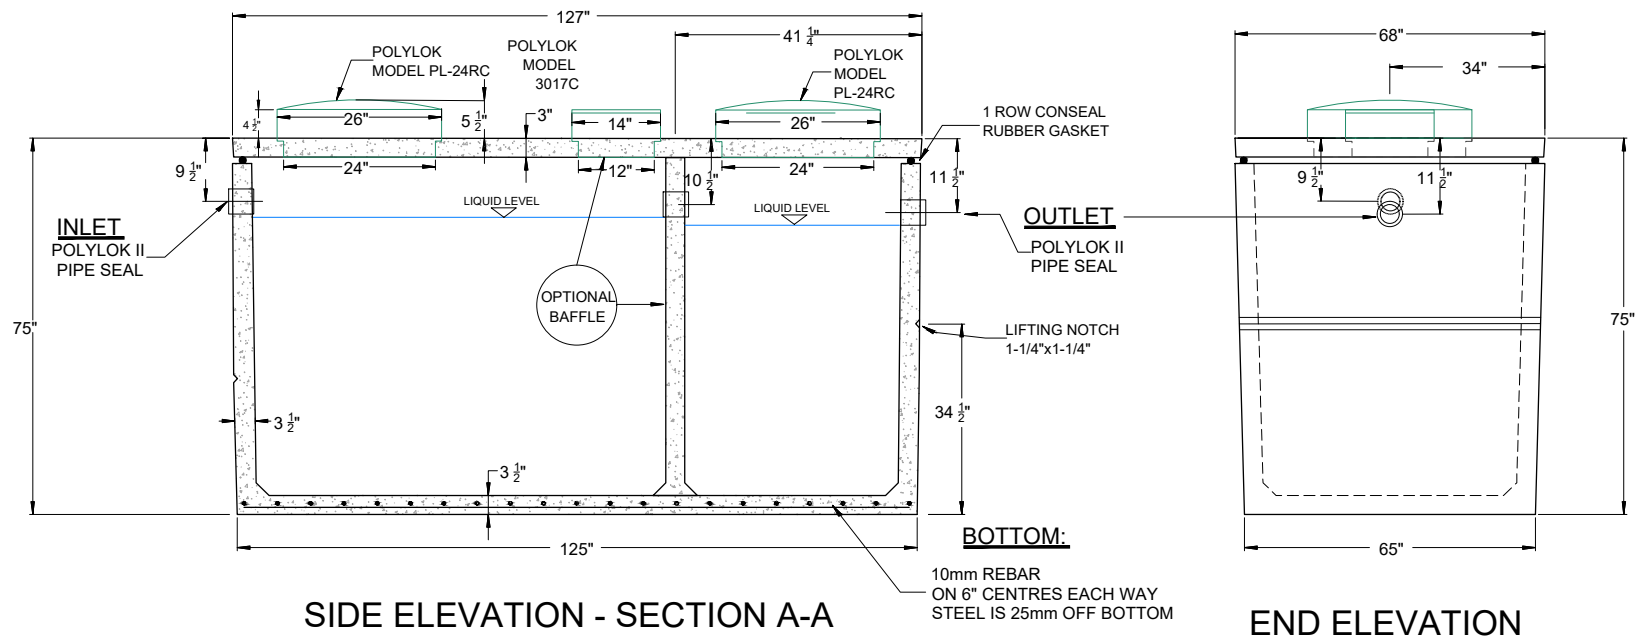

Polylok II High Pressure Pipe Seal

- 1 - Remove the correct size tear-out on the seal (TEAR-OUT, DO NOT CUT-OUT)
- 2 - Chamfer the OD of the pipe, removing all burrs, sharp or jagged edges
- 3 - Apply a minimal amount of grease to the chamfered edge of the pipe
- 4 - Slide the pipe into the seal
- 5 - Remember to always backfill properly around and underneath the pipe

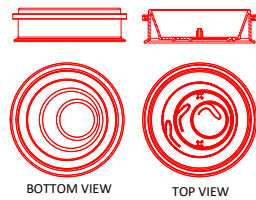

SOURCE TECHNICAL NOTES

General Notes

- CONCRETE TO BE MINIMUM 32 MPA WITH 5-8% AIR ENTRAINMENT
- TANK BODY: MAC100 FIBER BOND ADDED
- SINGLE COMP. WEIGHTS:  
LID ONLY - 1475 LBS/668 KG  
TANK BODY - 12,525 LBS/5671 KG.  
TOTAL WEIGHT - 14,000 LBS/6339 KG.
- DOUBLE COMP. WEIGHTS:  
LID ONLY - 1475 LBS/668 KG.  
TANK BODY - 13,525 LBS/6124 KG.  
TOTAL WEIGHT - 15,000 LBS/6792 KG.

Tri-Kon Precast Products Ltd.

601 Patterson Street West  
Cranbrook BC V1C 6T3

250-426-8162  
info@trikonprecast.com  
trikonprecast.com

DRAWING / PRODUCT NAME

1400 Imperial Gallon Septic Tank

DESCRIPTION

Septic tanks with single or double compartments, plus the distribution boxes and floor drains to complete the system.

APPROX. WEIGHT - SOURCE VALUES ONLY

Single compartment: 14,000 LBS/6339 KG  
Double compartment: 15,000 LBS/6792 KG

CATALOG REFERENCE

TK-SE-005

SHEET FORMAT

11 x 17 in / Landscape

ORIGINAL SOURCE DATE

11-09-2023

SHEET

05 / 24

UNITS / SCALE

As noted / Do not scale


LAYOUT UPDATED ONLY

2026-10-05



Septic  
2000 Gallon Tank

TRI-KON SOURCE  
PRODUCT REFERENCE / DO NOT SCALE

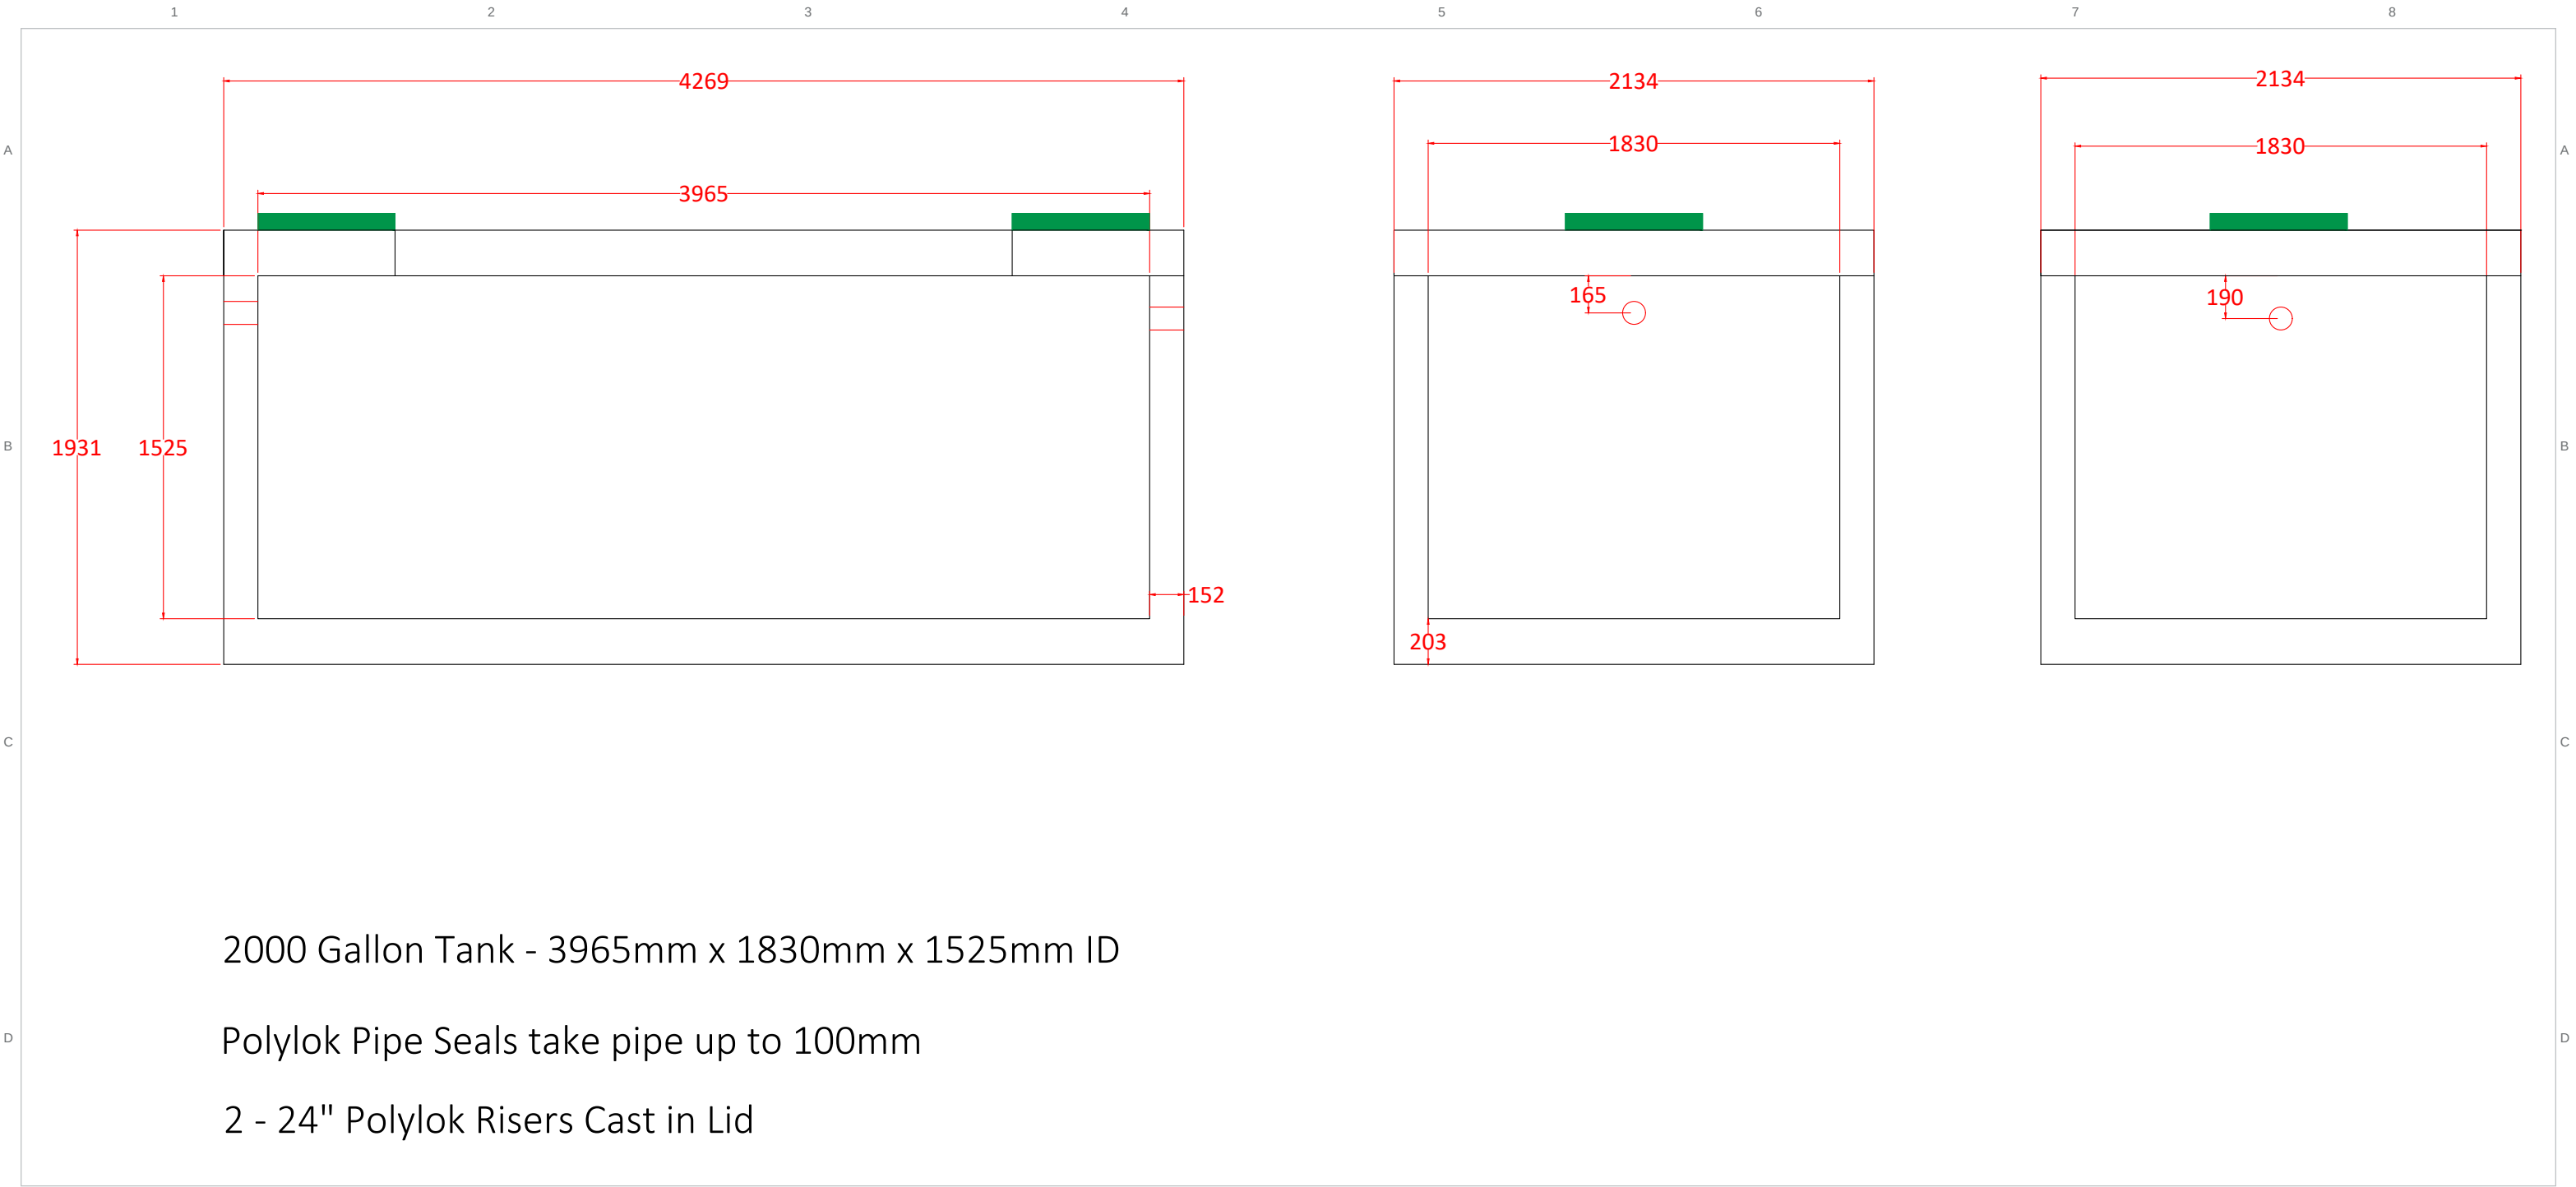

2000 Gallon Tank - 3965mm x 1830mm x 1525mm ID

Polylok Pipe Seals take pipe up to 100mm


2 - 24" Polylok Risers Cast in Lid

|   |   |                                                           |                                                             |
|---|---|-----------------------------------------------------------|-------------------------------------------------------------|
| <div>Tri-Kon Precast Products Ltd.</div> <div>601 Patterson Street West<br/>Cranbrook BC V1C 6T3</div> <div>250-426-8162<br/>info@trikonprecast.com<br/>trikonprecast.com</div> | <div>DRAWING / PRODUCT NAME</div> <div>2000 Gallon Tank</div>                                                                                           | <div>CATALOG REFERENCE</div> <div>TK-SE-006</div>         | <div>SHEET</div> <div>06 / 24</div>                         |
|   | <div>DESCRIPTION</div> <div>Septic tanks with single or double compartments, plus the distribution boxes and floor drains to complete the system.</div> | <div>SHEET FORMAT</div> <div>11 x 17 in / Landscape</div> | <div>UNITS / SCALE</div> <div>As noted / Do not scale</div> |
|   | <div>APPROX. WEIGHT - SOURCE VALUES ONLY</div> <div>See drawing / confirm with Tri-Kon; no weight estimated.</div>                                      | <div>ORIGINAL SOURCE DATE</div> <div>01/01/2024</div>     | <div>LAYOUT UPDATED ONLY</div> <div>2026-10-05</div>        |



Septic  
2000 Gallon Two Compartment Tank

TRI-KON SOURCE  
PRODUCT REFERENCE / DO NOT SCALE

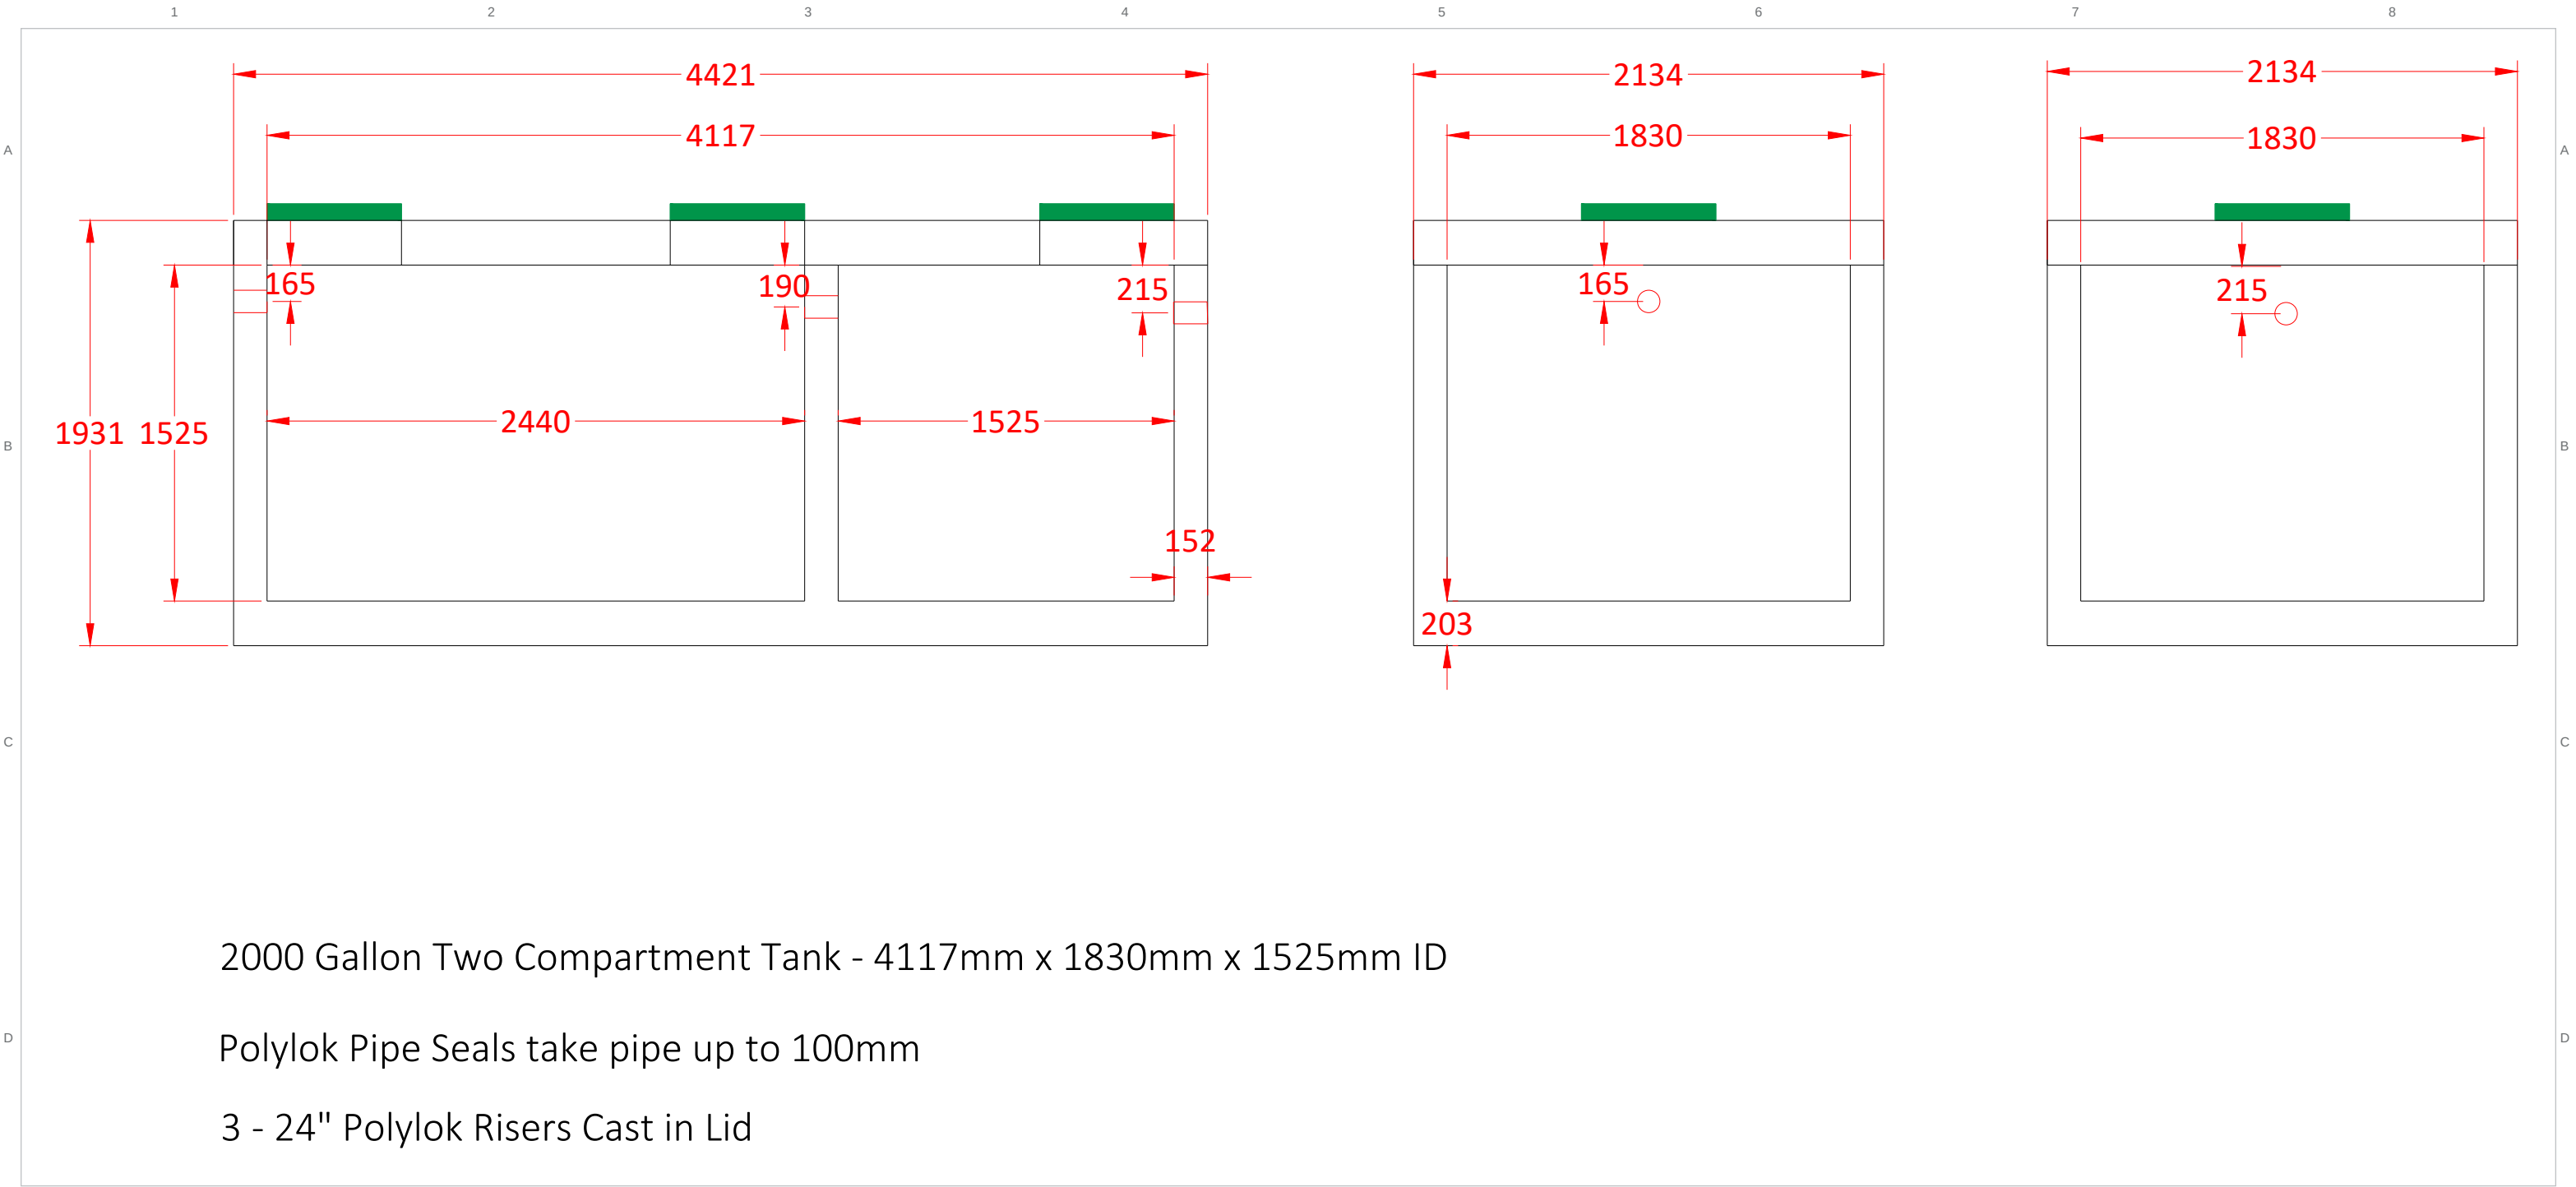


|   |   |                                                           |                                                             |
|---|---|-----------------------------------------------------------|-------------------------------------------------------------|
| <div>Tri-Kon Precast Products Ltd.</div> <div>601 Patterson Street West<br/>Cranbrook BC V1C 6T3</div> <div>250-426-8162<br/>info@trikonprecast.com<br/>trikonprecast.com</div> | <div>DRAWING / PRODUCT NAME</div> <div>2000 Gallon Two Compartment Tank</div>                                                                           | <div>CATALOG REFERENCE</div> <div>TK-SE-007</div>         | <div>SHEET</div> <div>07 / 24</div>                         |
|   | <div>DESCRIPTION</div> <div>Septic tanks with single or double compartments, plus the distribution boxes and floor drains to complete the system.</div> | <div>SHEET FORMAT</div> <div>11 x 17 in / Landscape</div> | <div>UNITS / SCALE</div> <div>As noted / Do not scale</div> |
|   | <div>APPROX. WEIGHT - SOURCE VALUES ONLY</div> <div>See drawing / confirm with Tri-Kon; no weight estimated.</div>                                      | <div>ORIGINAL SOURCE DATE</div> <div>01/01/2024</div>     | <div>LAYOUT UPDATED ONLY</div> <div>2026-10-05</div>        |



Septic  
2500 Gallon Tank

TRI-KON SOURCE  
PRODUCT REFERENCE / DO NOT SCALE

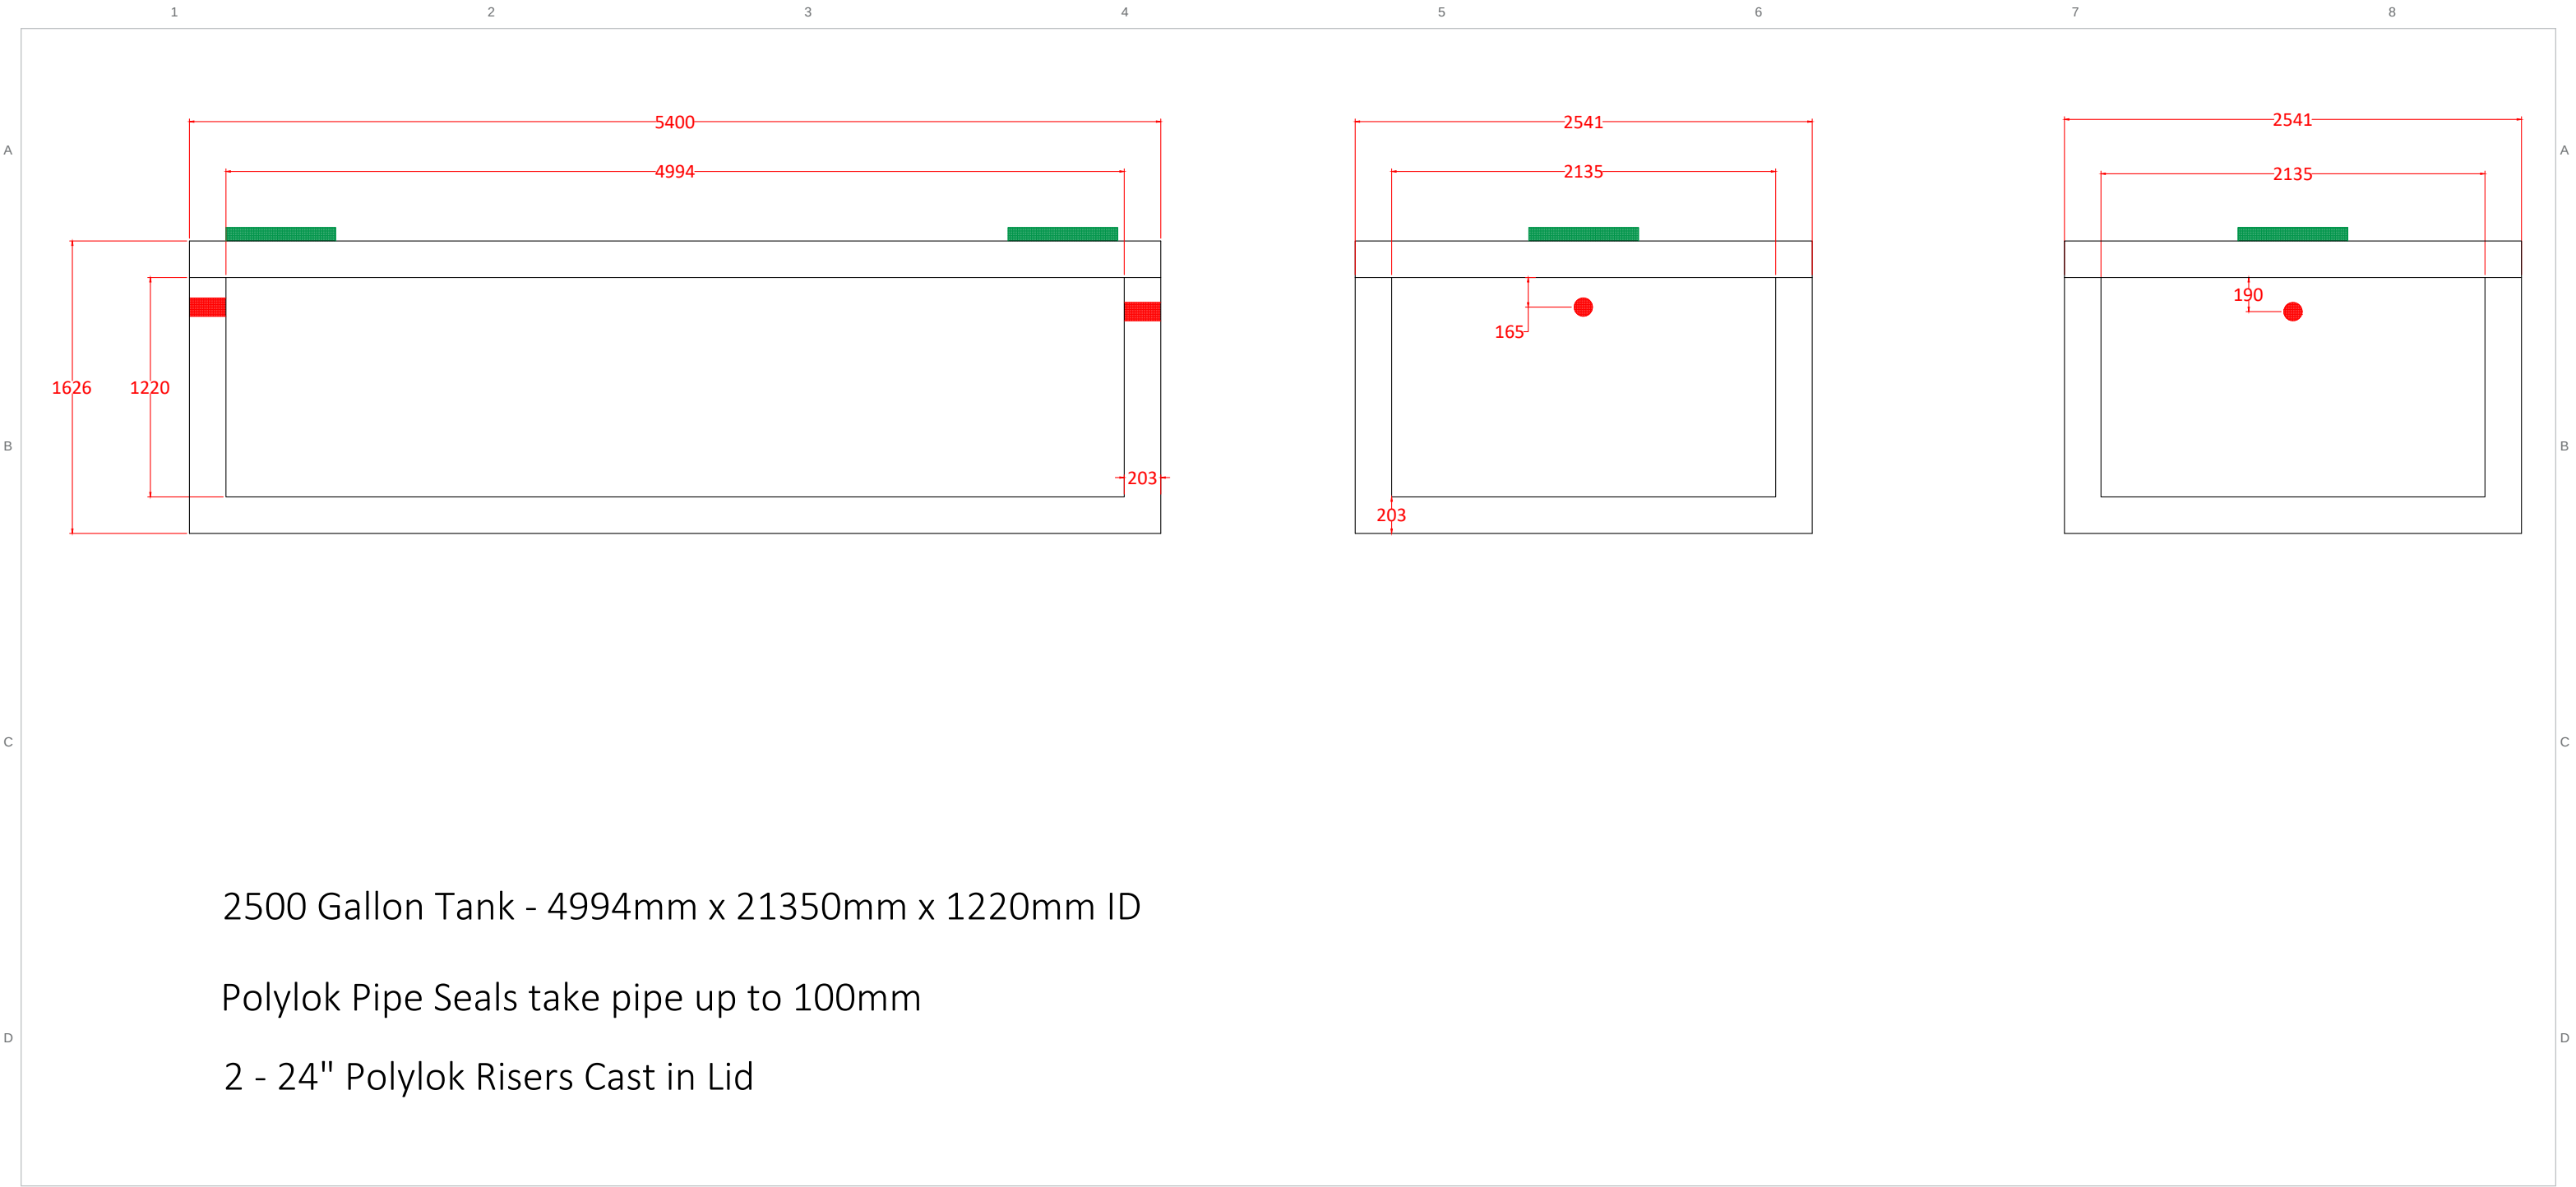


|   |   |                                                           |                                                             |
|---|---|-----------------------------------------------------------|-------------------------------------------------------------|
| <div>Tri-Kon Precast Products Ltd.</div> <div>601 Patterson Street West<br/>Cranbrook BC V1C 6T3</div> <div>250-426-8162<br/>info@trikonprecast.com<br/>trikonprecast.com</div> | <div>DRAWING / PRODUCT NAME</div> <div>2500 Gallon Tank</div>                                                                                           | <div>CATALOG REFERENCE</div> <div>TK-SE-008</div>         | <div>SHEET</div> <div>08 / 24</div>                         |
|   | <div>DESCRIPTION</div> <div>Septic tanks with single or double compartments, plus the distribution boxes and floor drains to complete the system.</div> | <div>SHEET FORMAT</div> <div>11 x 17 in / Landscape</div> | <div>UNITS / SCALE</div> <div>As noted / Do not scale</div> |
|   | <div>APPROX. WEIGHT - SOURCE VALUES ONLY</div> <div>See drawing / confirm with Tri-Kon; no weight estimated.</div>                                      | <div>ORIGINAL SOURCE DATE</div> <div>01/01/2024</div>     | <div>LAYOUT UPDATED ONLY</div> <div>2026-10-05</div>        |



Septic  
3000 Gallon Tank

TRI-KON SOURCE  
PRODUCT REFERENCE / DO NOT SCALE

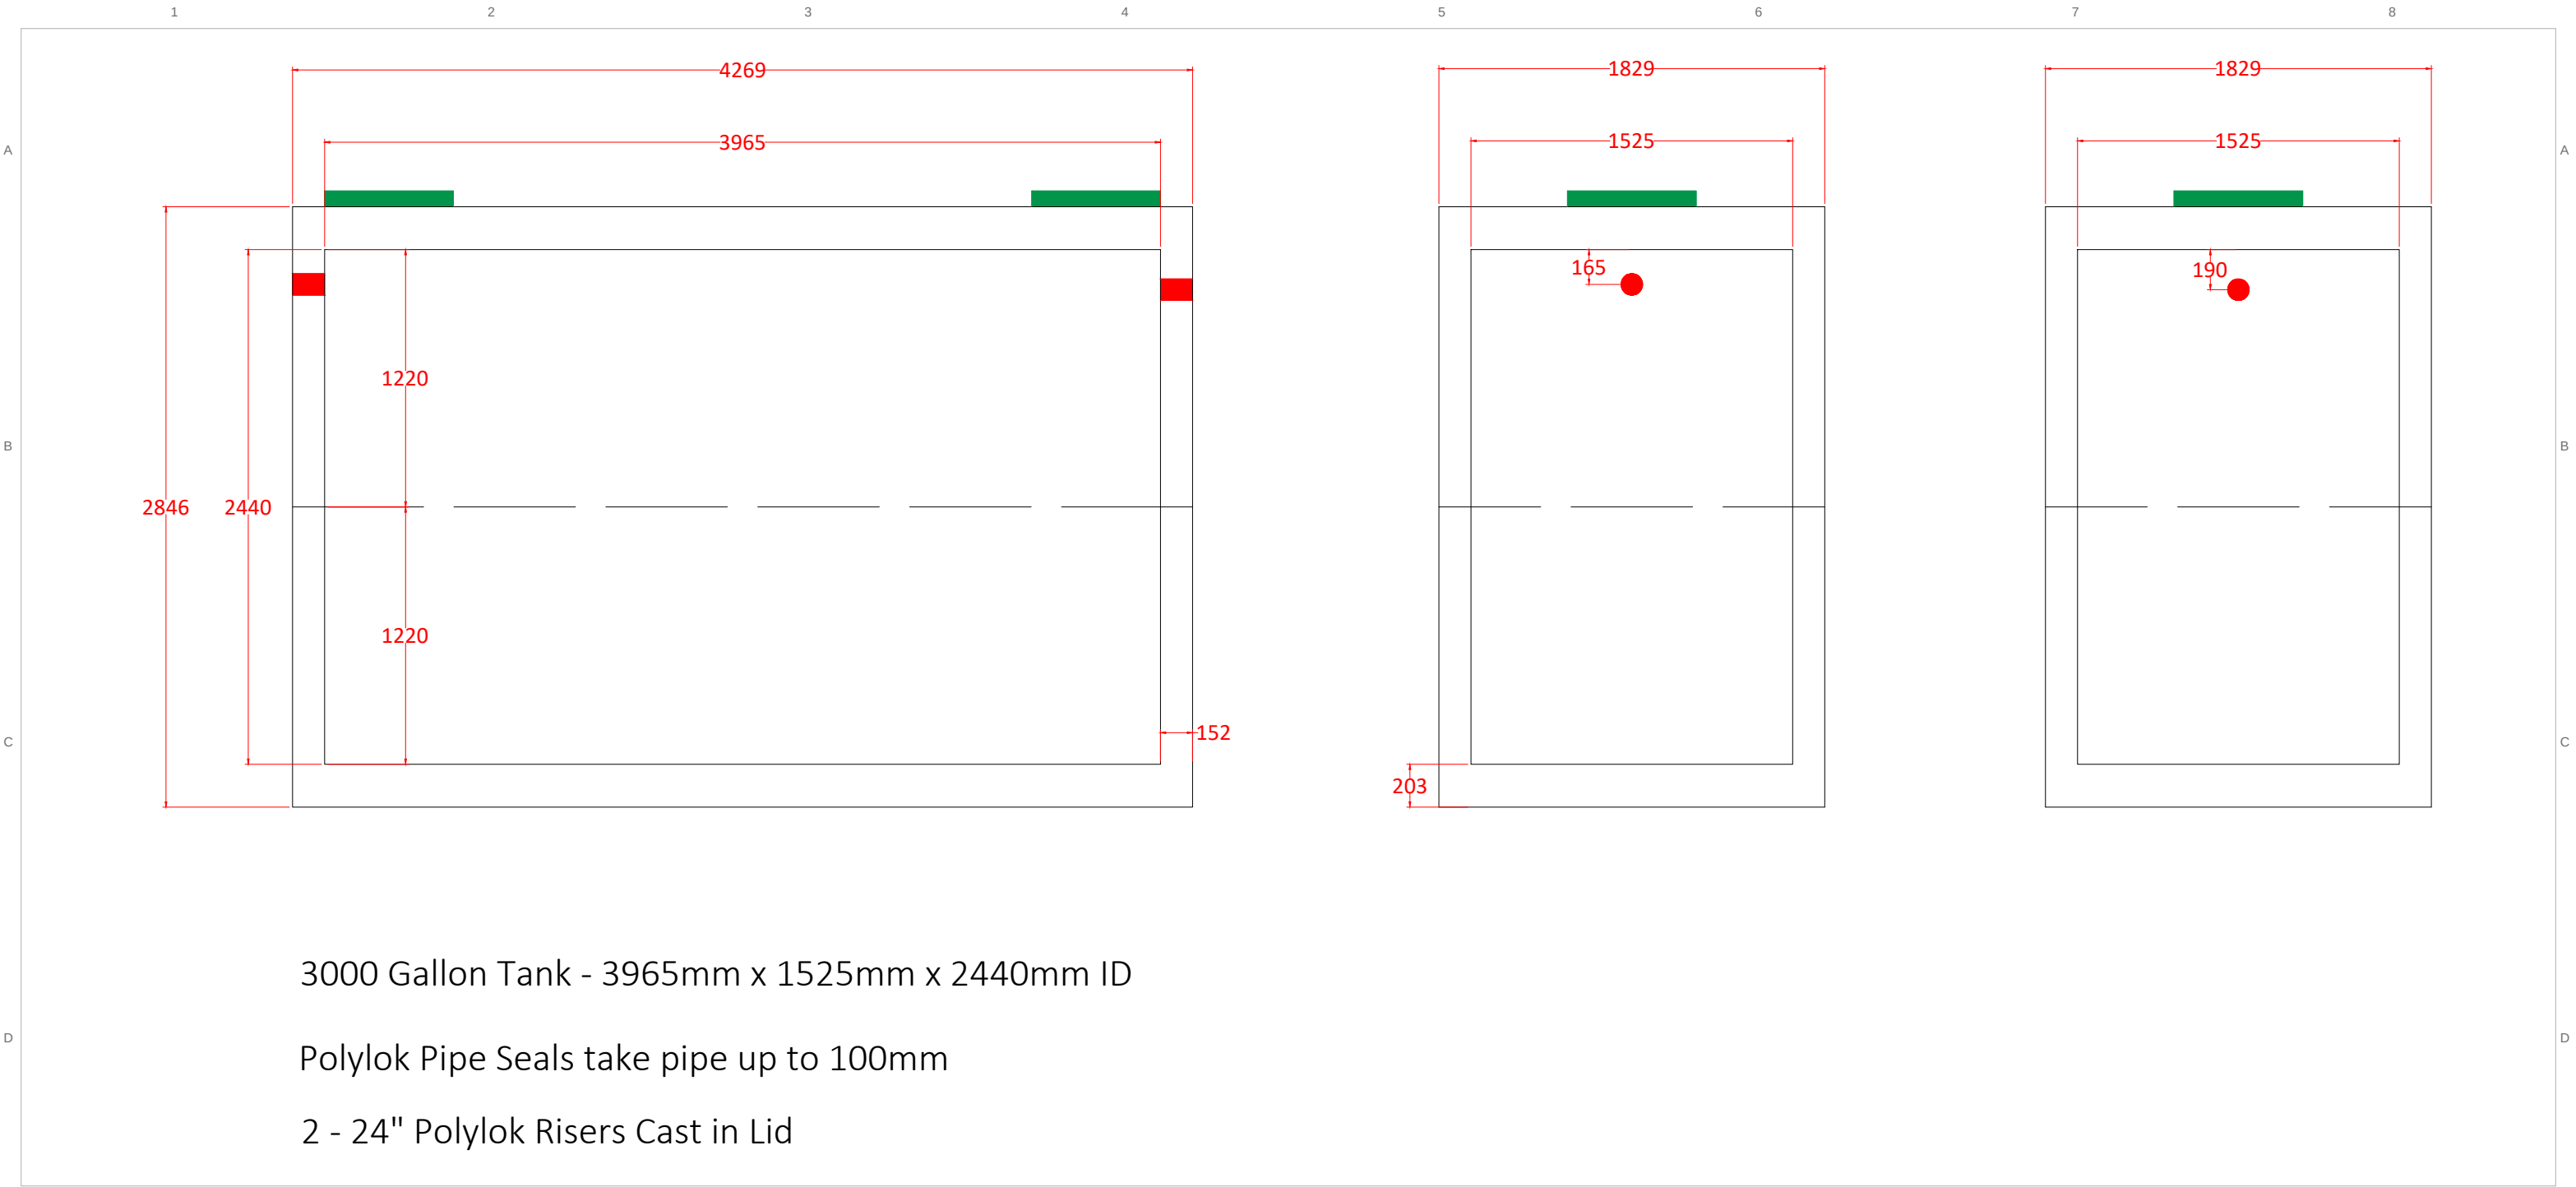

3000 Gallon Tank - 3965mm x 1525mm x 2440mm ID

Polylok Pipe Seals take pipe up to 100mm

2 - 24" Polylok Risers Cast in Lid

Tri-Kon Precast Products Ltd.

601 Patterson Street West  
Cranbrook BC V1C 6T3

250-426-8162  
info@trikonprecast.com  
trikonprecast.com

DRAWING / PRODUCT NAME

3000 Gallon Tank

DESCRIPTION

Septic tanks with single or double compartments, plus the distribution boxes and floor drains to complete the system.

APPROX. WEIGHT - SOURCE VALUES ONLY

See drawing / confirm with Tri-Kon; no weight estimated.

CATALOG REFERENCE

TK-SE-009

SHEET FORMAT

11 x 17 in / Landscape

ORIGINAL SOURCE DATE

01/01/2024

SHEET

09 / 24

UNITS / SCALE

As noted / Do not scale

LAYOUT UPDATED ONLY

2026-10-05




Septic

3000 Gallon Two Compartment Tank

TRI-KON SOURCE

PRODUCT REFERENCE / DO NOT SCALE

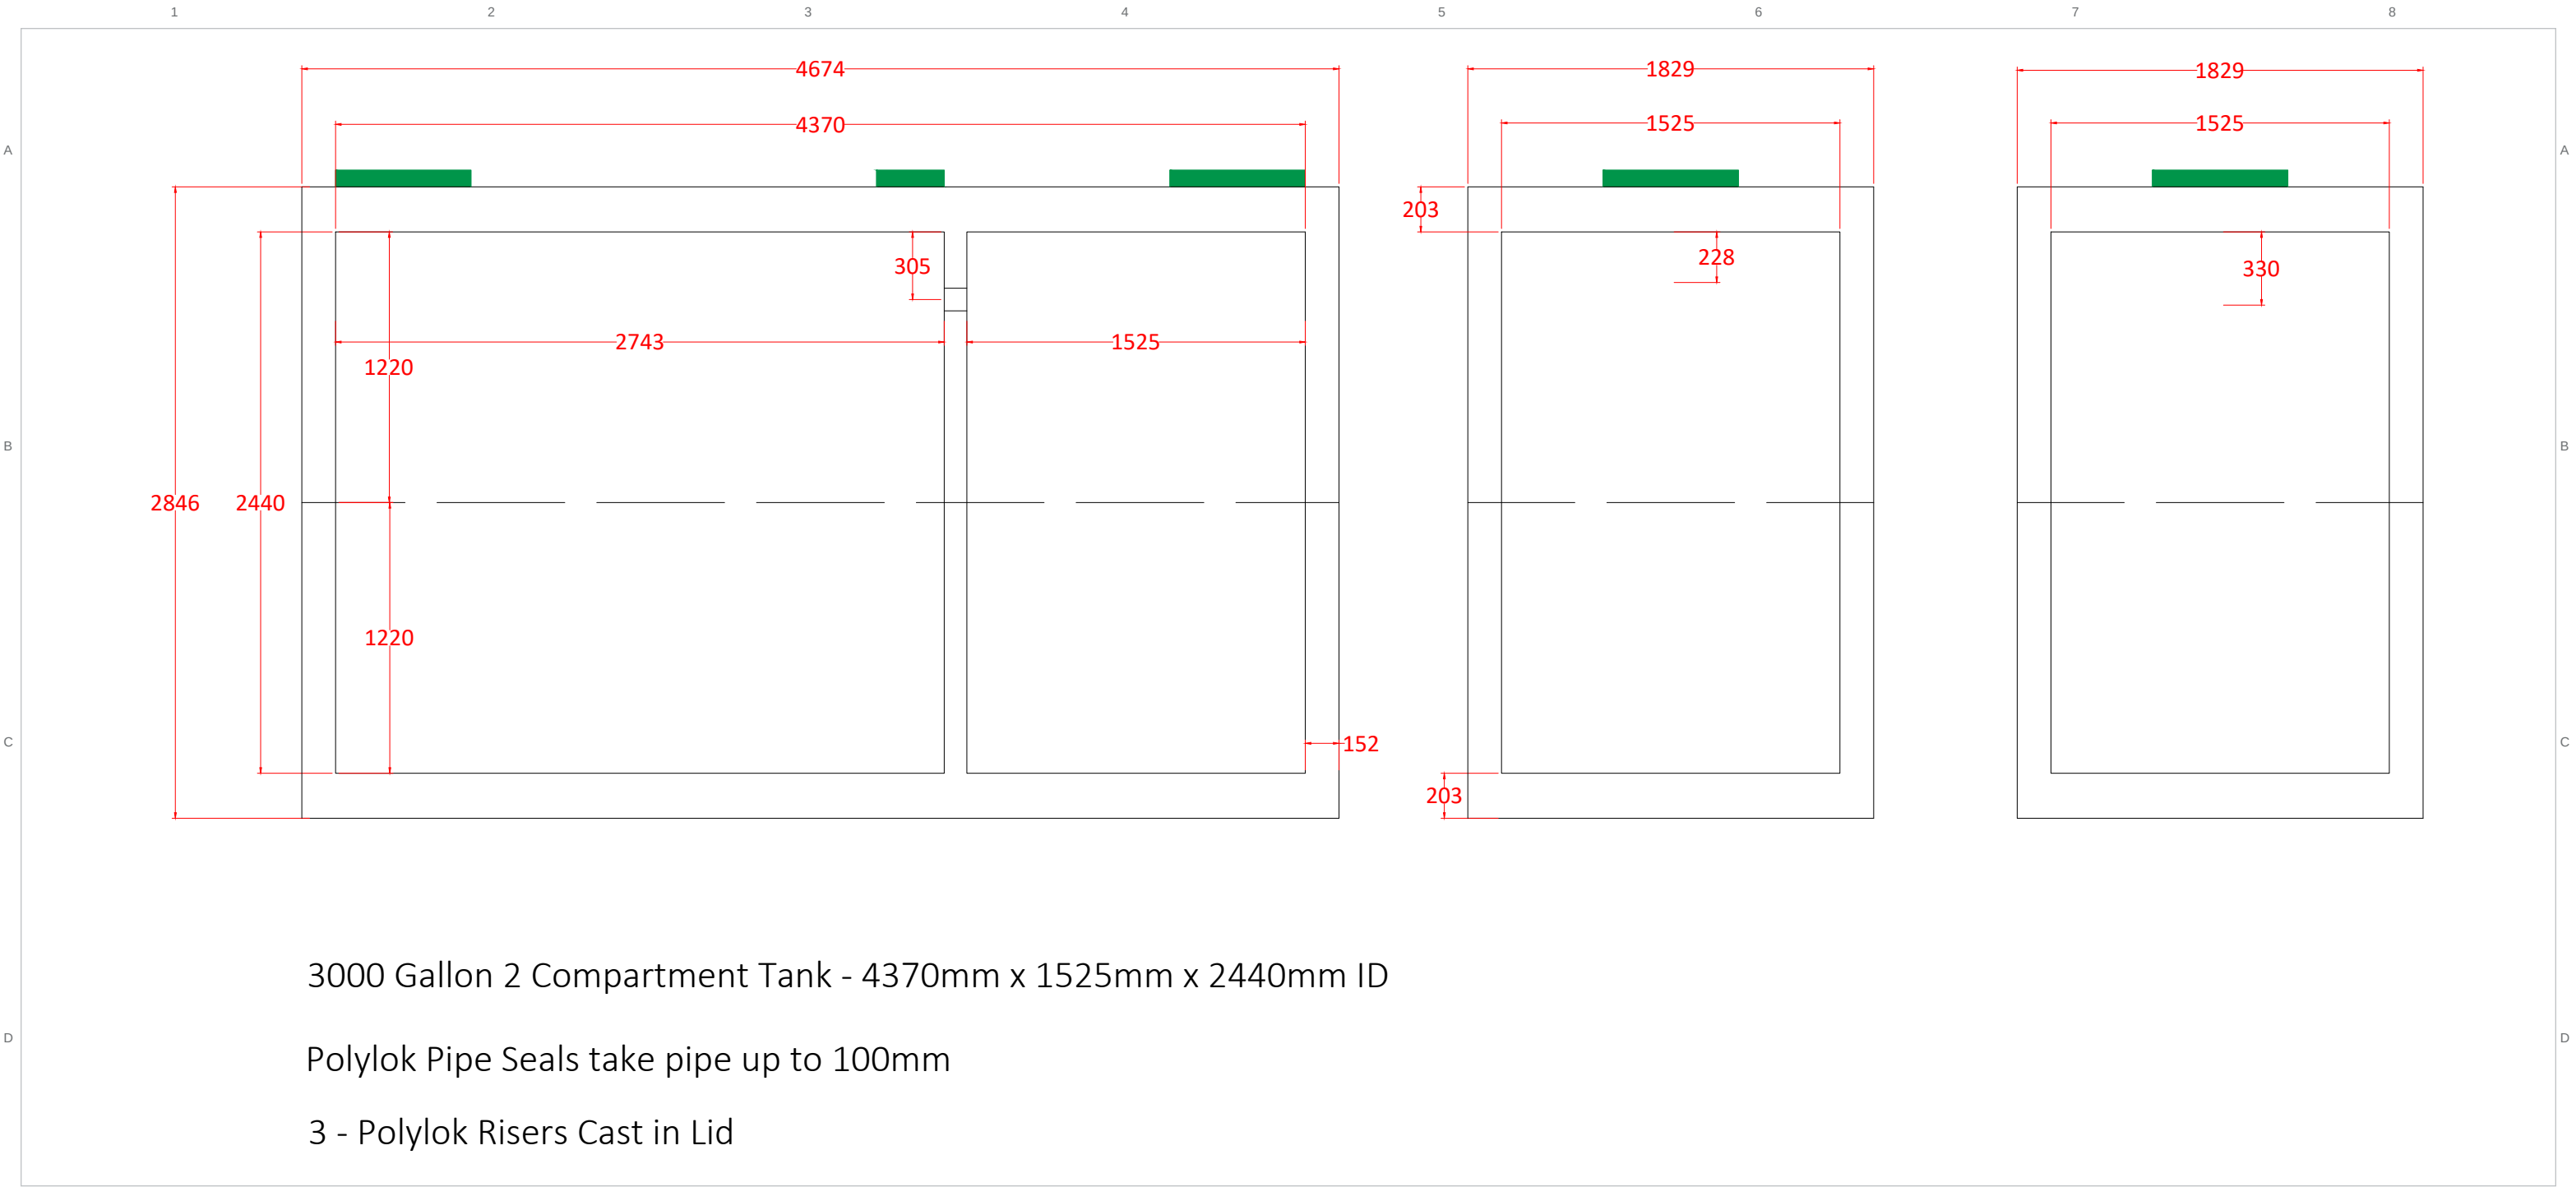


|   |   |                                        |                                          |
|---|---|----------------------------------------|------------------------------------------|
| <b>Tri-Kon Precast Products Ltd.</b><br><br>601 Patterson Street West<br>Cranbrook BC V1C 6T3<br><br>250-426-8162<br>info@trikonprecast.com<br>trikonprecast.com | DRAWING / PRODUCT NAME<br>3000 Gallon Two Compartment Tank                                                                           | CATALOG REFERENCE<br>TK-SE-010         | SHEET<br>10 / 24                         |
|   | DESCRIPTION<br>Septic tanks with single or double compartments, plus the distribution boxes and floor drains to complete the system. | SHEET FORMAT<br>11 x 17 in / Landscape | UNITS / SCALE<br>As noted / Do not scale |
|   | APPROX. WEIGHT - SOURCE VALUES ONLY<br>See drawing / confirm with Tri-Kon; no weight estimated.                                      | ORIGINAL SOURCE DATE<br>01/01/2024     | LAYOUT UPDATED ONLY<br>2026-10-05        |



Septic  
4000 Gallon Tank

TRI-KON SOURCE  
PRODUCT REFERENCE / DO NOT SCALE

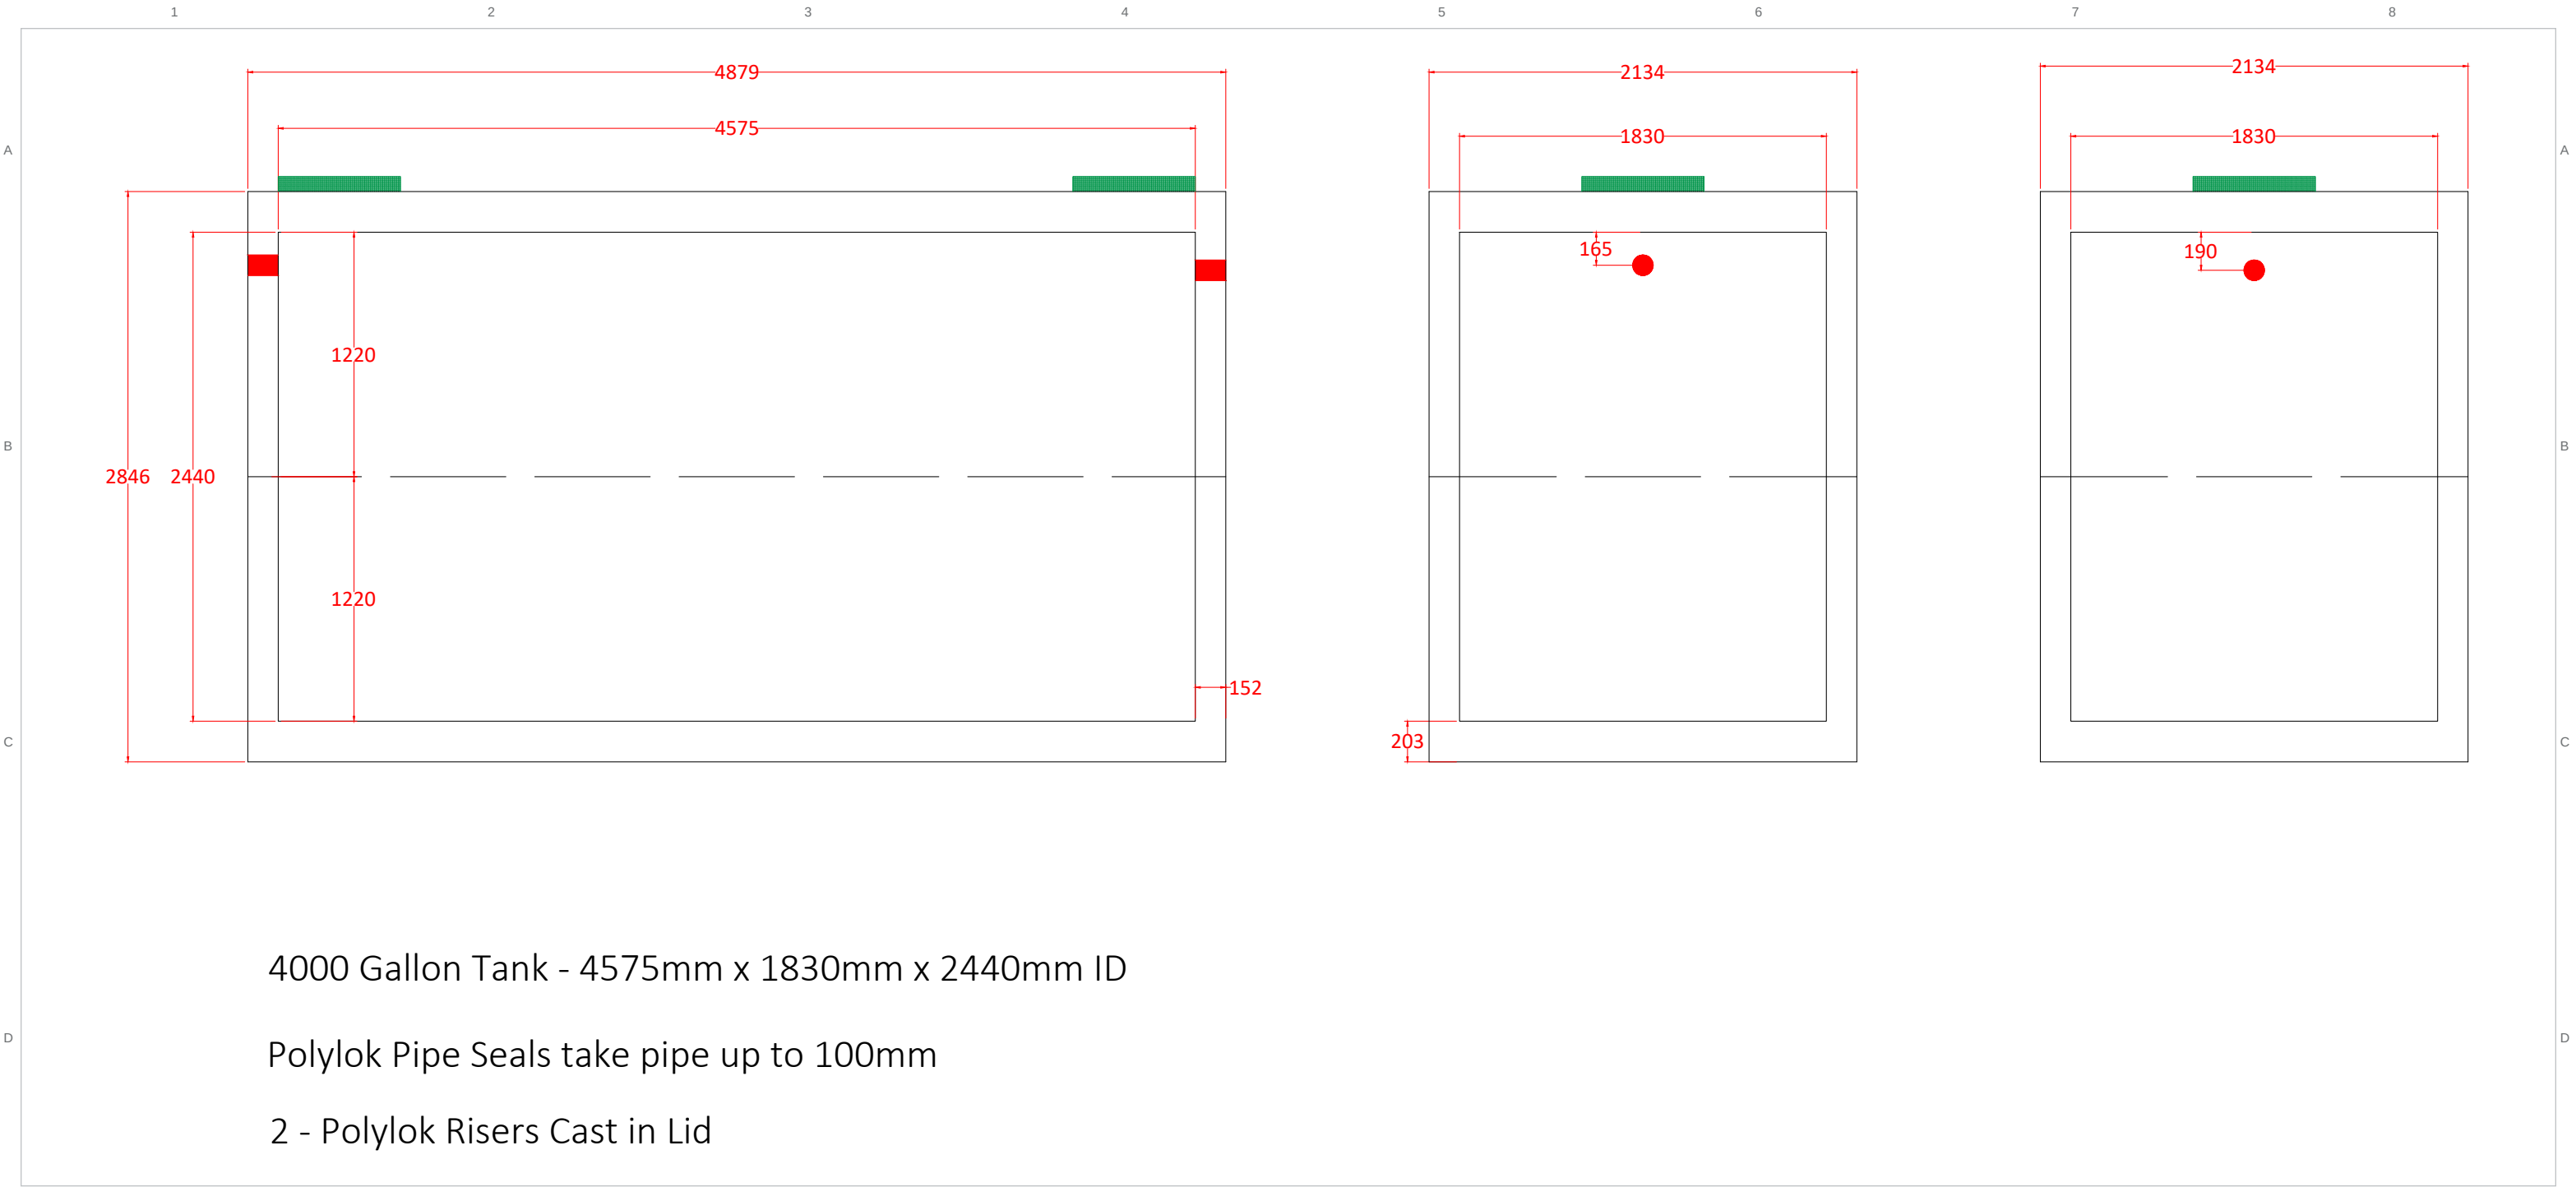

|   |   |                                        |                                          |
|---|---|----------------------------------------|------------------------------------------|
| <b>Tri-Kon Precast Products Ltd.</b><br><br>601 Patterson Street West<br>Cranbrook BC V1C 6T3<br><br>250-426-8162<br>info@trikonprecast.com<br>trikonprecast.com | DRAWING / PRODUCT NAME<br>4000 Gallon Tank                                                                                           | CATALOG REFERENCE<br>TK-SE-011         | SHEET<br>11 / 24                         |
|   | DESCRIPTION<br>Septic tanks with single or double compartments, plus the distribution boxes and floor drains to complete the system. | SHEET FORMAT<br>11 x 17 in / Landscape | UNITS / SCALE<br>As noted / Do not scale |
|   | APPROX. WEIGHT - SOURCE VALUES ONLY<br>See drawing / confirm with Tri-Kon; no weight estimated.                                      | ORIGINAL SOURCE DATE<br>01/01/2024     | LAYOUT UPDATED ONLY<br>2026-10-05        |




Septic

4000 Gallon Two Compartment Tank

TRI-KON SOURCE

PRODUCT REFERENCE / DO NOT SCALE

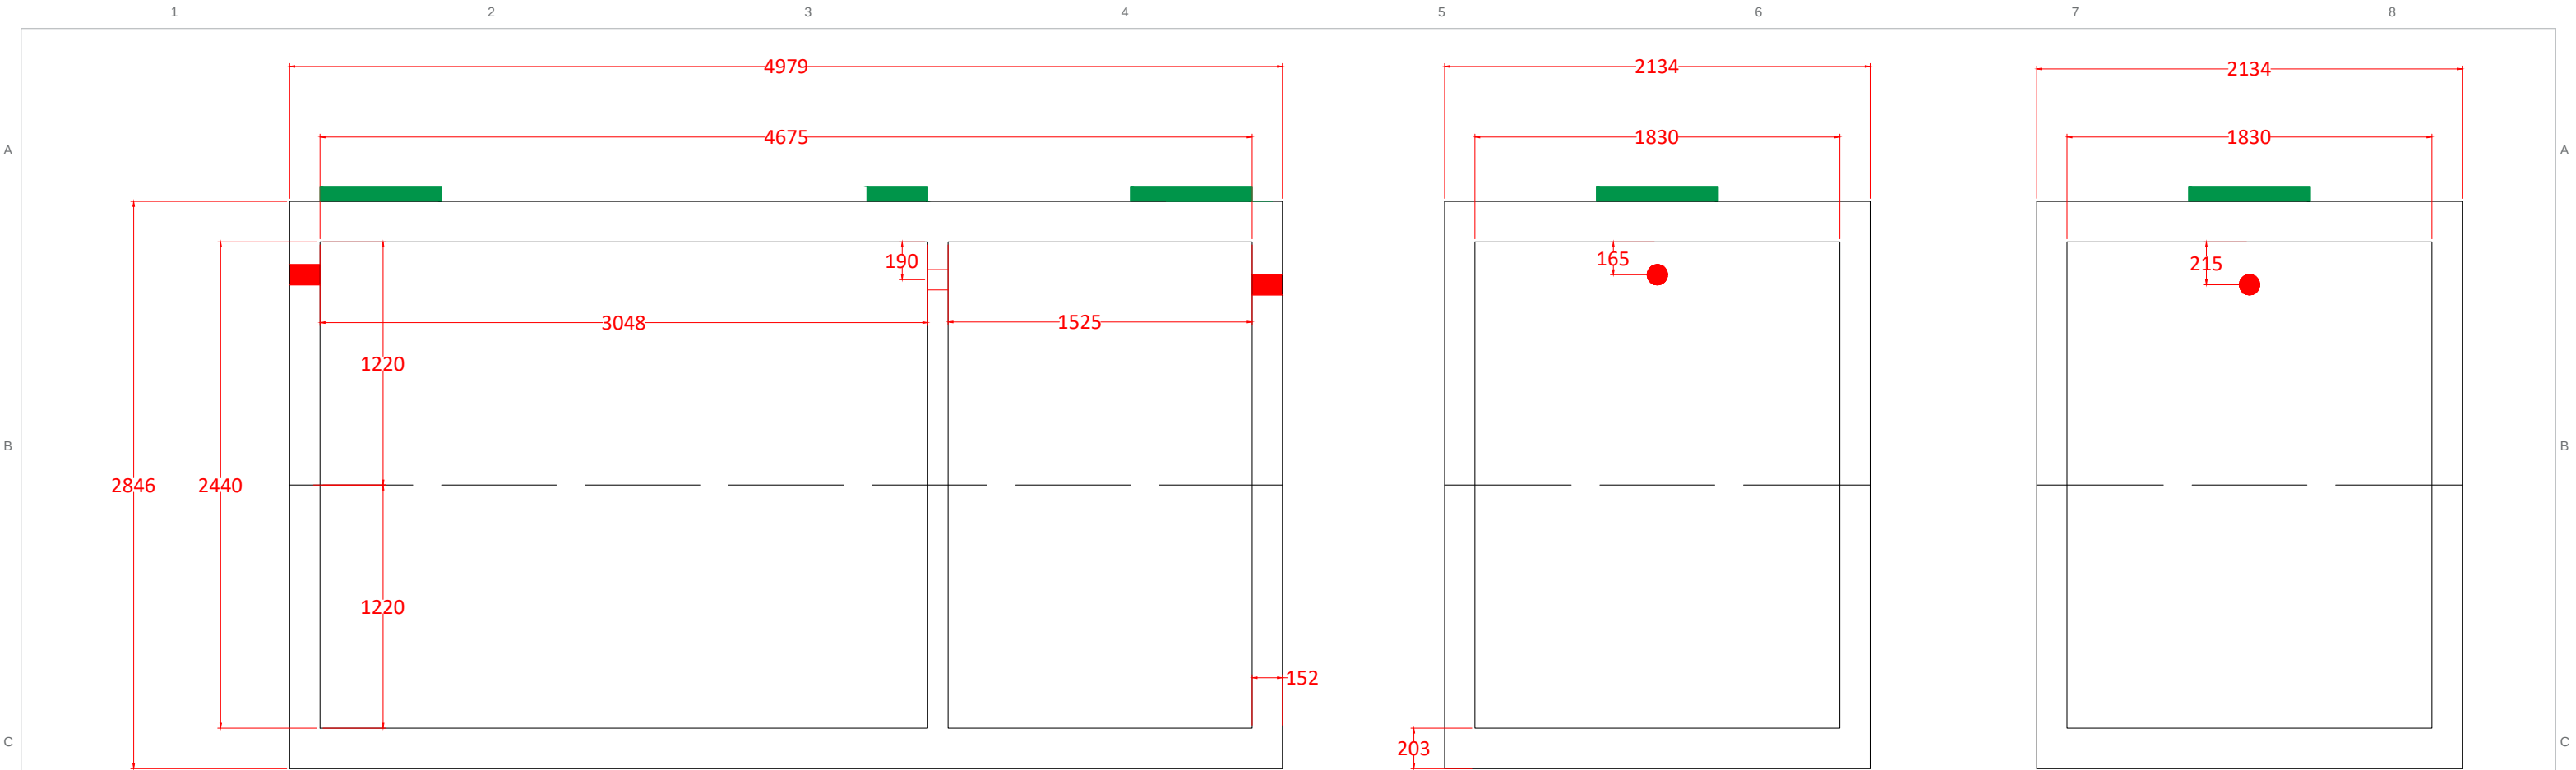

4000 Gallon 2 Compartment Tank - 4675mm x 1830mm x 2440mm ID

Polylok Pipe Seals take pipe up to 100mm


3 - Polylok Risers Cast in Lid

|   |   |                                                           |                                                             |
|---|---|-----------------------------------------------------------|-------------------------------------------------------------|
| <div>Tri-Kon Precast Products Ltd.</div> <div>601 Patterson Street West<br/>Cranbrook BC V1C 6T3</div> <div>250-426-8162<br/>info@trikonprecast.com<br/>trikonprecast.com</div> | <div>DRAWING / PRODUCT NAME</div> <div>4000 Gallon Two Compartment Tank</div>                                                                           | <div>CATALOG REFERENCE</div> <div>TK-SE-012</div>         | <div>SHEET</div> <div>12 / 24</div>                         |
|   | <div>DESCRIPTION</div> <div>Septic tanks with single or double compartments, plus the distribution boxes and floor drains to complete the system.</div> | <div>SHEET FORMAT</div> <div>11 x 17 in / Landscape</div> | <div>UNITS / SCALE</div> <div>As noted / Do not scale</div> |
|   | <div>APPROX. WEIGHT - SOURCE VALUES ONLY</div> <div>See drawing / confirm with Tri-Kon; no weight estimated.</div>                                      | <div>ORIGINAL SOURCE DATE</div> <div>01/01/2024</div>     | <div>LAYOUT UPDATED ONLY</div> <div>2026-10-05</div>        |



Septic  
5000 Gallon Tank

TRI-KON SOURCE  
PRODUCT REFERENCE / DO NOT SCALE

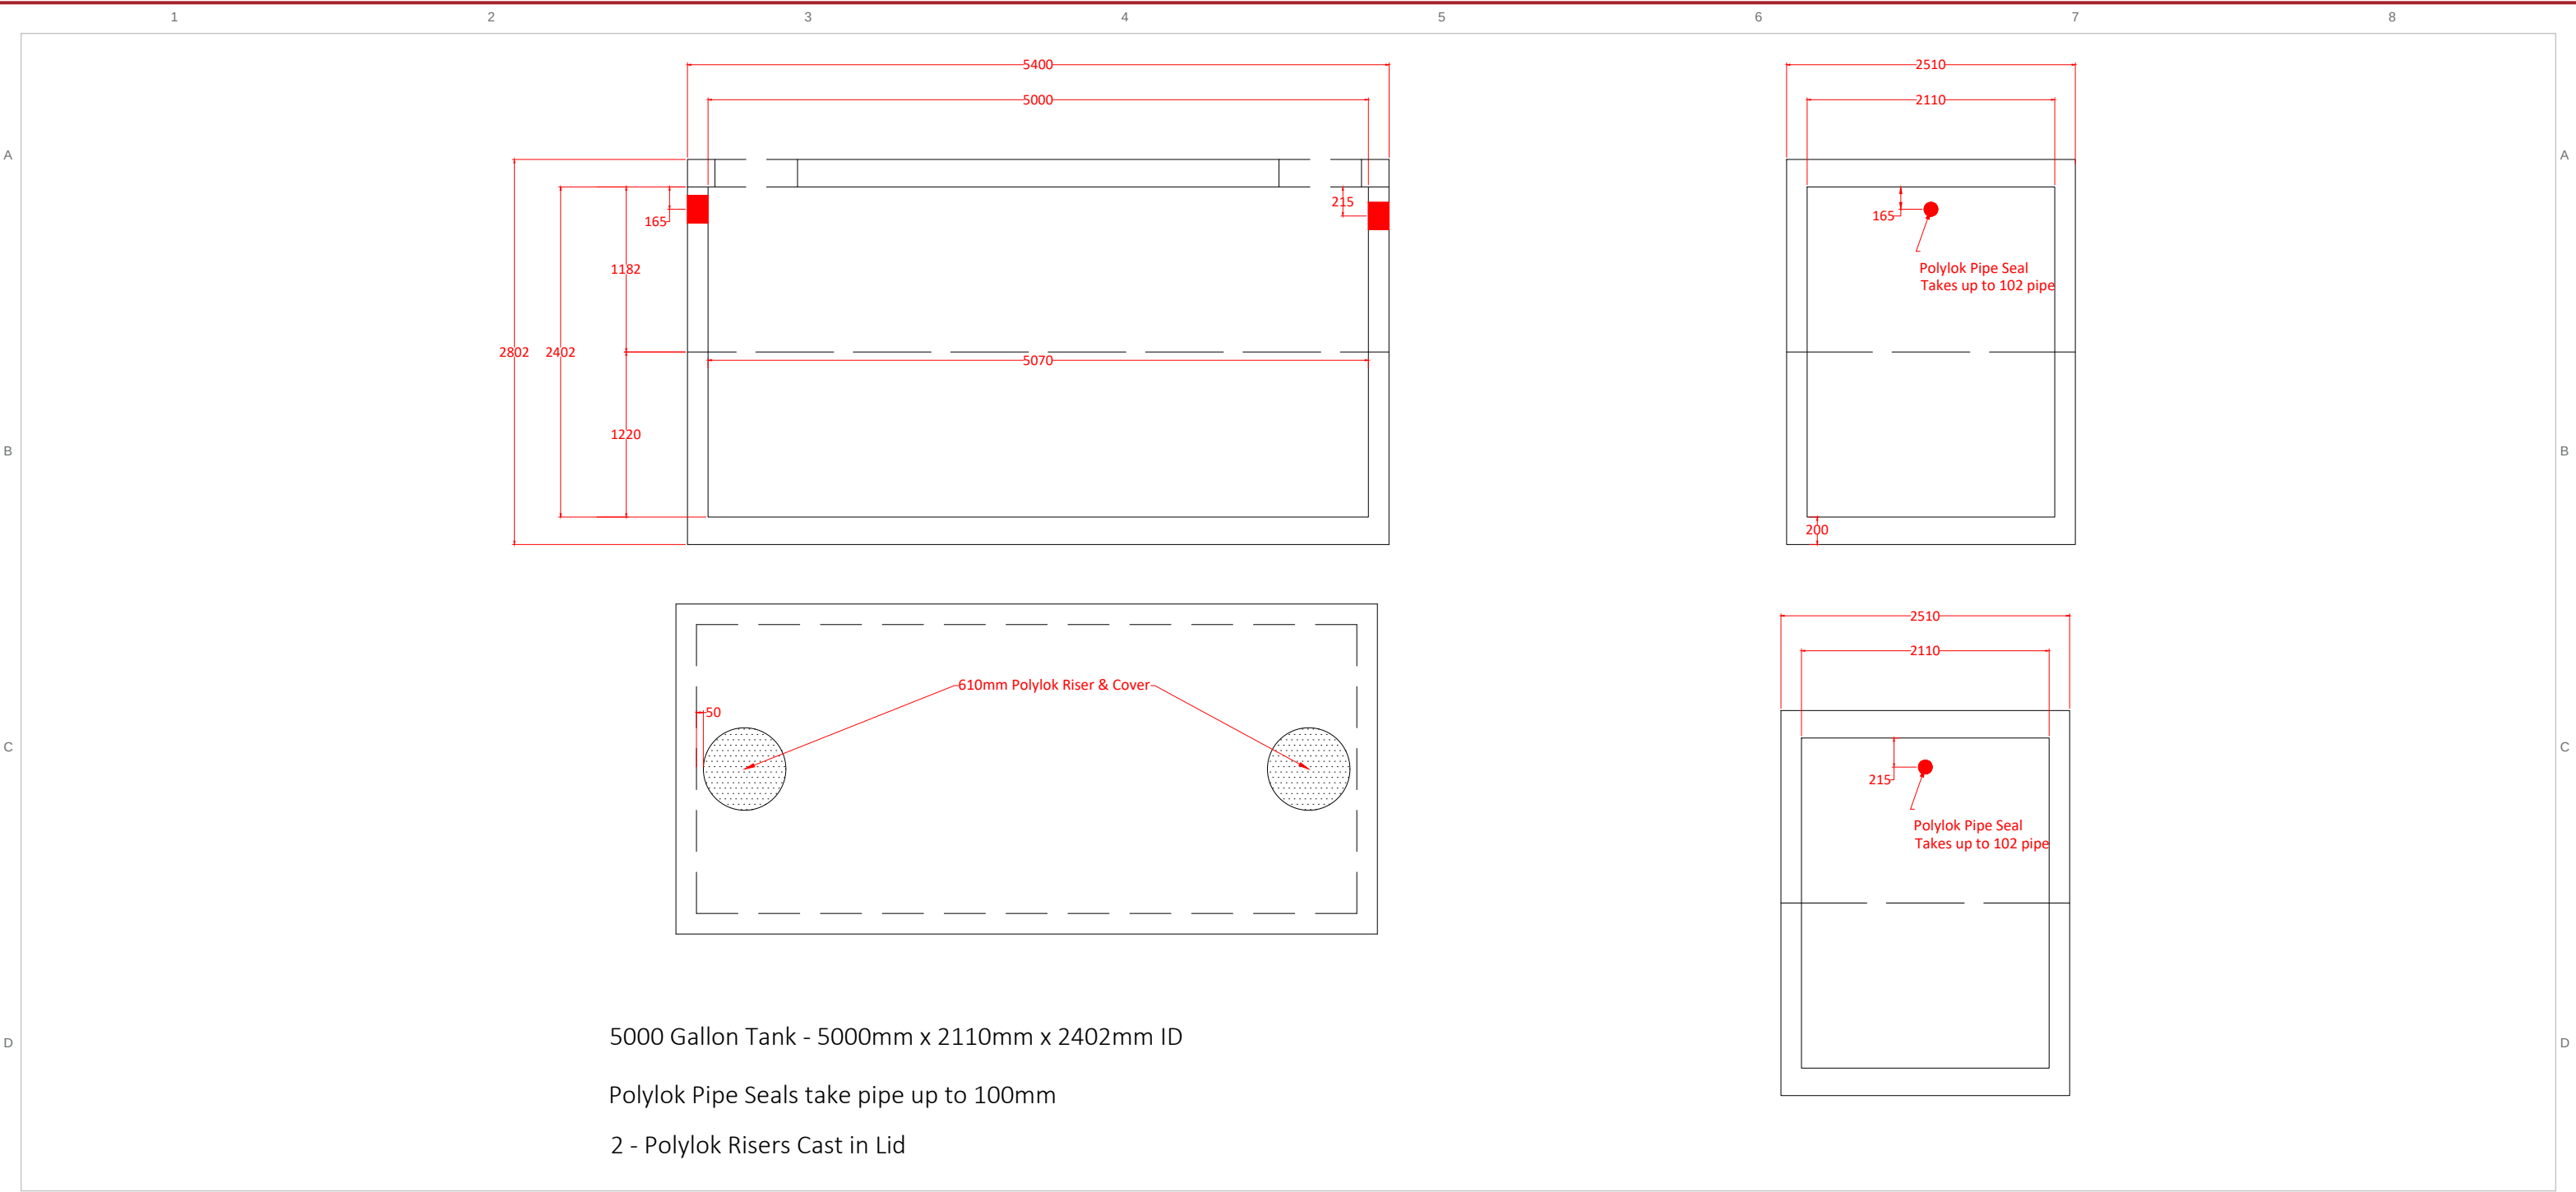

Tri-Kon Precast Products Ltd.

601 Patterson Street West  
Cranbrook BC V1C 6T3

250-426-8162  
info@trikonprecast.com  
trikonprecast.com

DRAWING / PRODUCT NAME

5000 Gallon Tank

DESCRIPTION

Septic tanks with single or double compartments, plus the distribution boxes and floor drains to complete the system.

APPROX. WEIGHT - SOURCE VALUES ONLY

See drawing / confirm with Tri-Kon; no weight estimated.

CATALOG REFERENCE

TK-SE-013

SHEET FORMAT

11 x 17 in / Landscape

ORIGINAL SOURCE DATE

01/01/2024

SHEET

13 / 24

UNITS / SCALE

As noted / Do not scale

LAYOUT UPDATED ONLY

2026-10-05




Septic


800 Gallon Pit Toilet Tank

TRI-KON SOURCE


PRODUCT REFERENCE / DO NOT SCALE

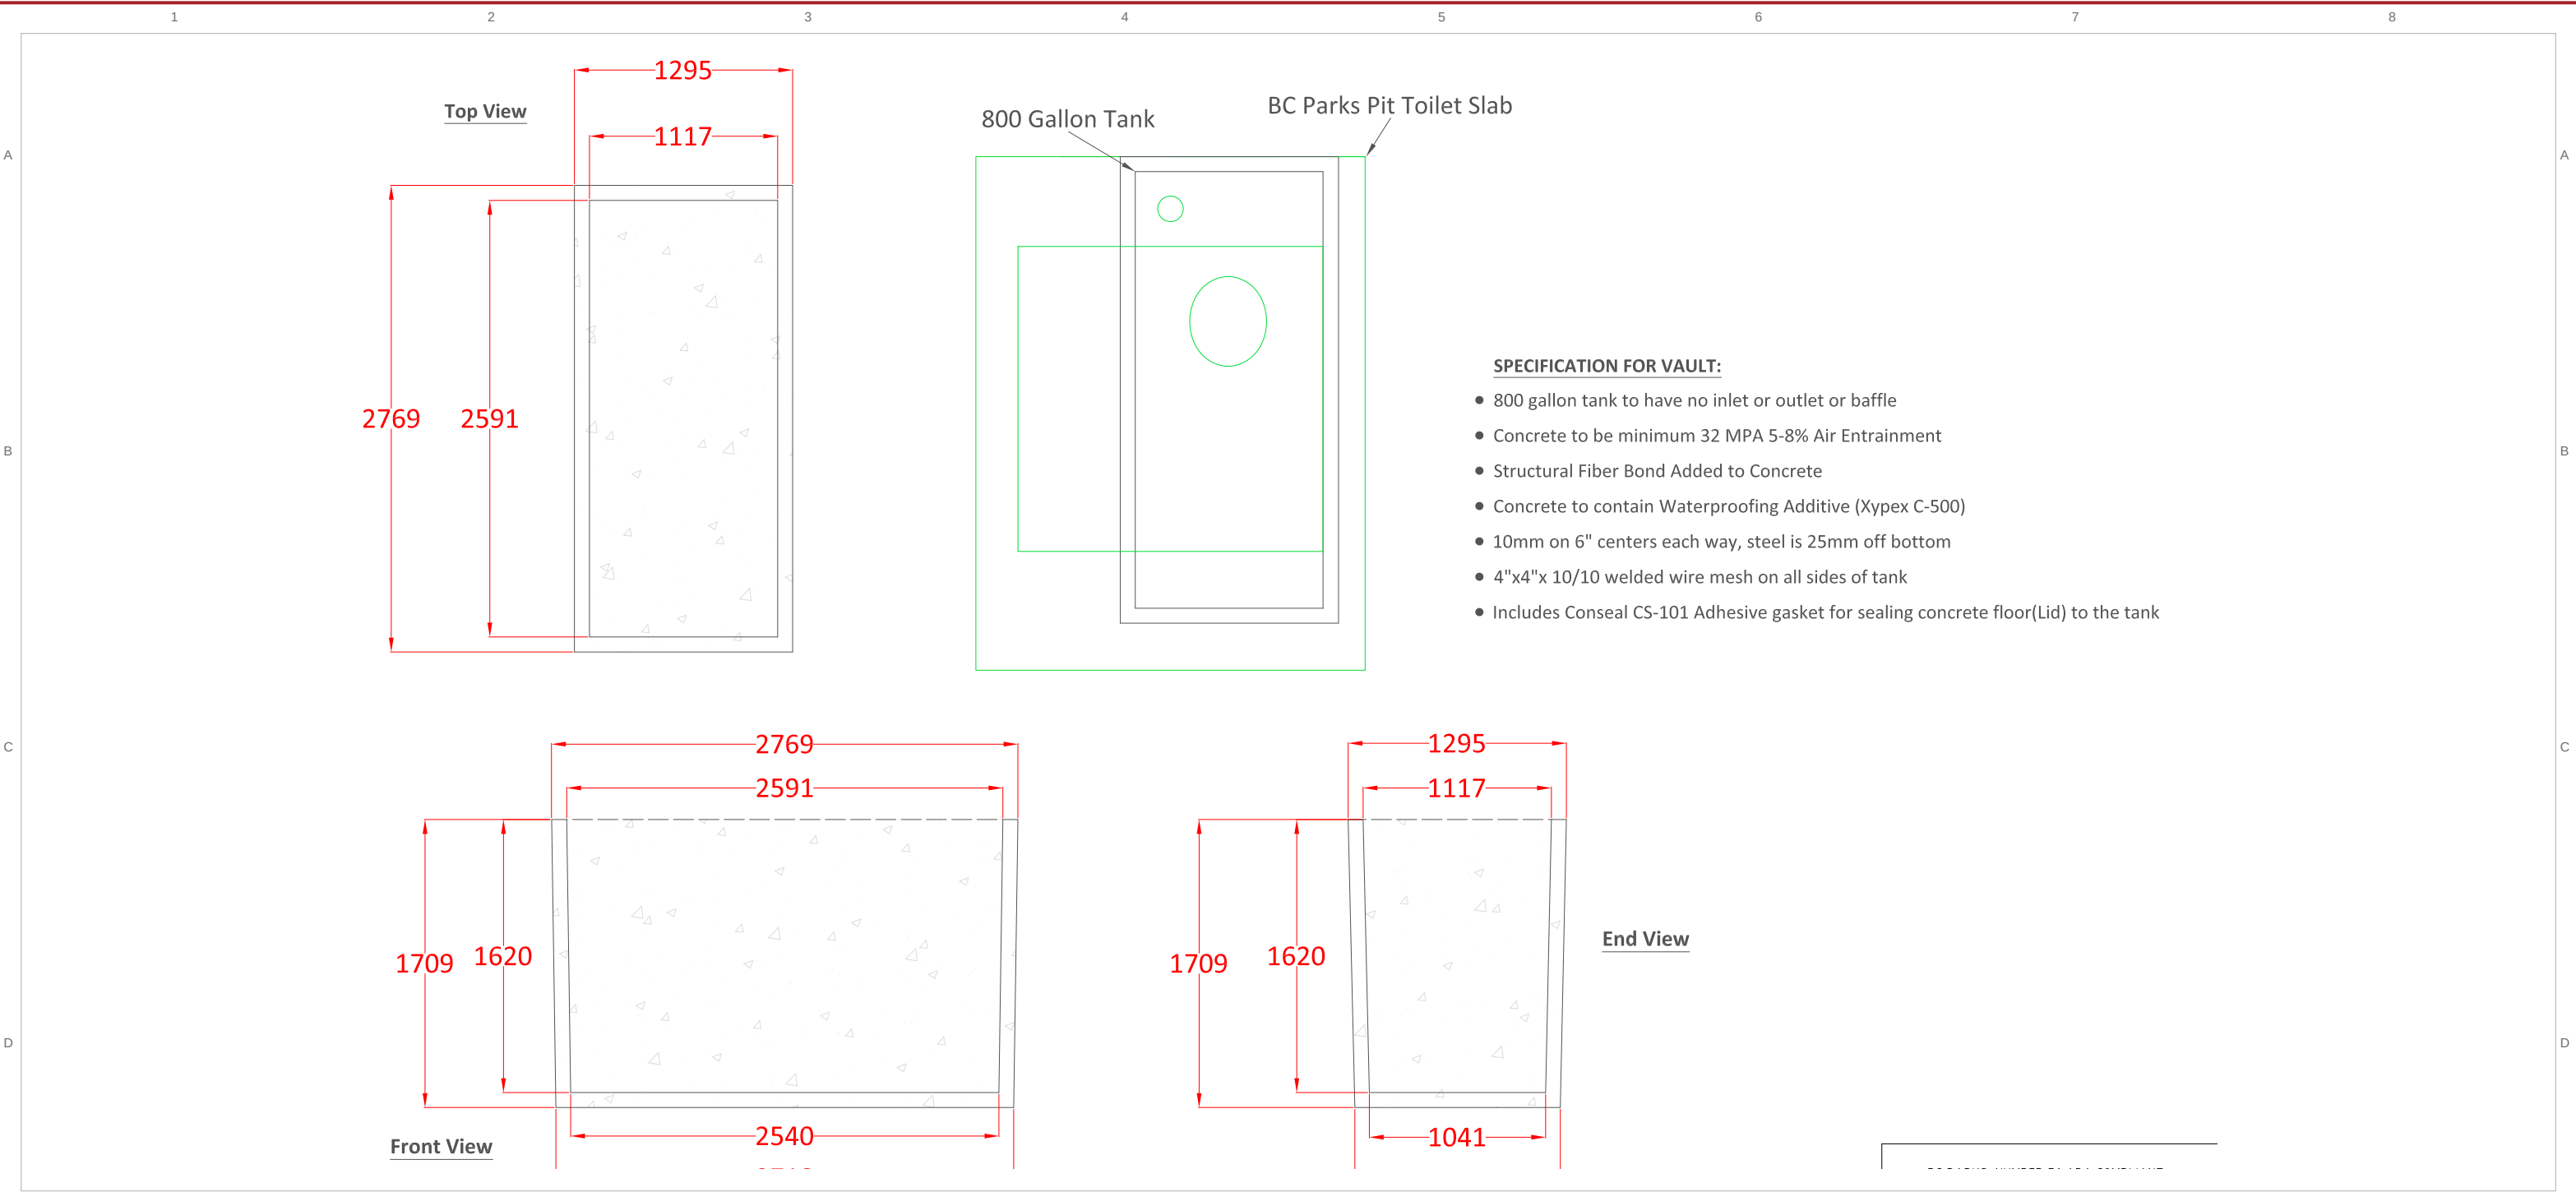

|   |   |                                                                    |                                                             |
|---|---|--------------------------------------------------------------------|-------------------------------------------------------------|
| <div>Tri-Kon Precast Products Ltd.</div> <div>601 Patterson Street West<br/>Cranbrook BC V1C 6T3</div> <div>250-426-8162<br/>info@trikonprecast.com<br/>trikonprecast.com</div> | <div>DRAWING / PRODUCT NAME</div> <div>800 Gallon Pit Toilet Tank</div>                                                                                 | <div>CATALOG REFERENCE</div> <div>TK-SE-014</div>                  | <div>SHEET</div> <div>14 / 24</div>                         |
|   | <div>DESCRIPTION</div> <div>Septic tanks with single or double compartments, plus the distribution boxes and floor drains to complete the system.</div> | <div>SHEET FORMAT</div> <div>11 x 17 in / Landscape</div>          | <div>UNITS / SCALE</div> <div>As noted / Do not scale</div> |
|   | <div>APPROX. WEIGHT - SOURCE VALUES ONLY</div> <div>See drawing / confirm with Tri-Kon; no weight estimated.</div>                                      | <div>ORIGINAL SOURCE DATE</div> <div>As recorded in original</div> | <div>LAYOUT UPDATED ONLY</div> <div>2026-10-05</div>        |

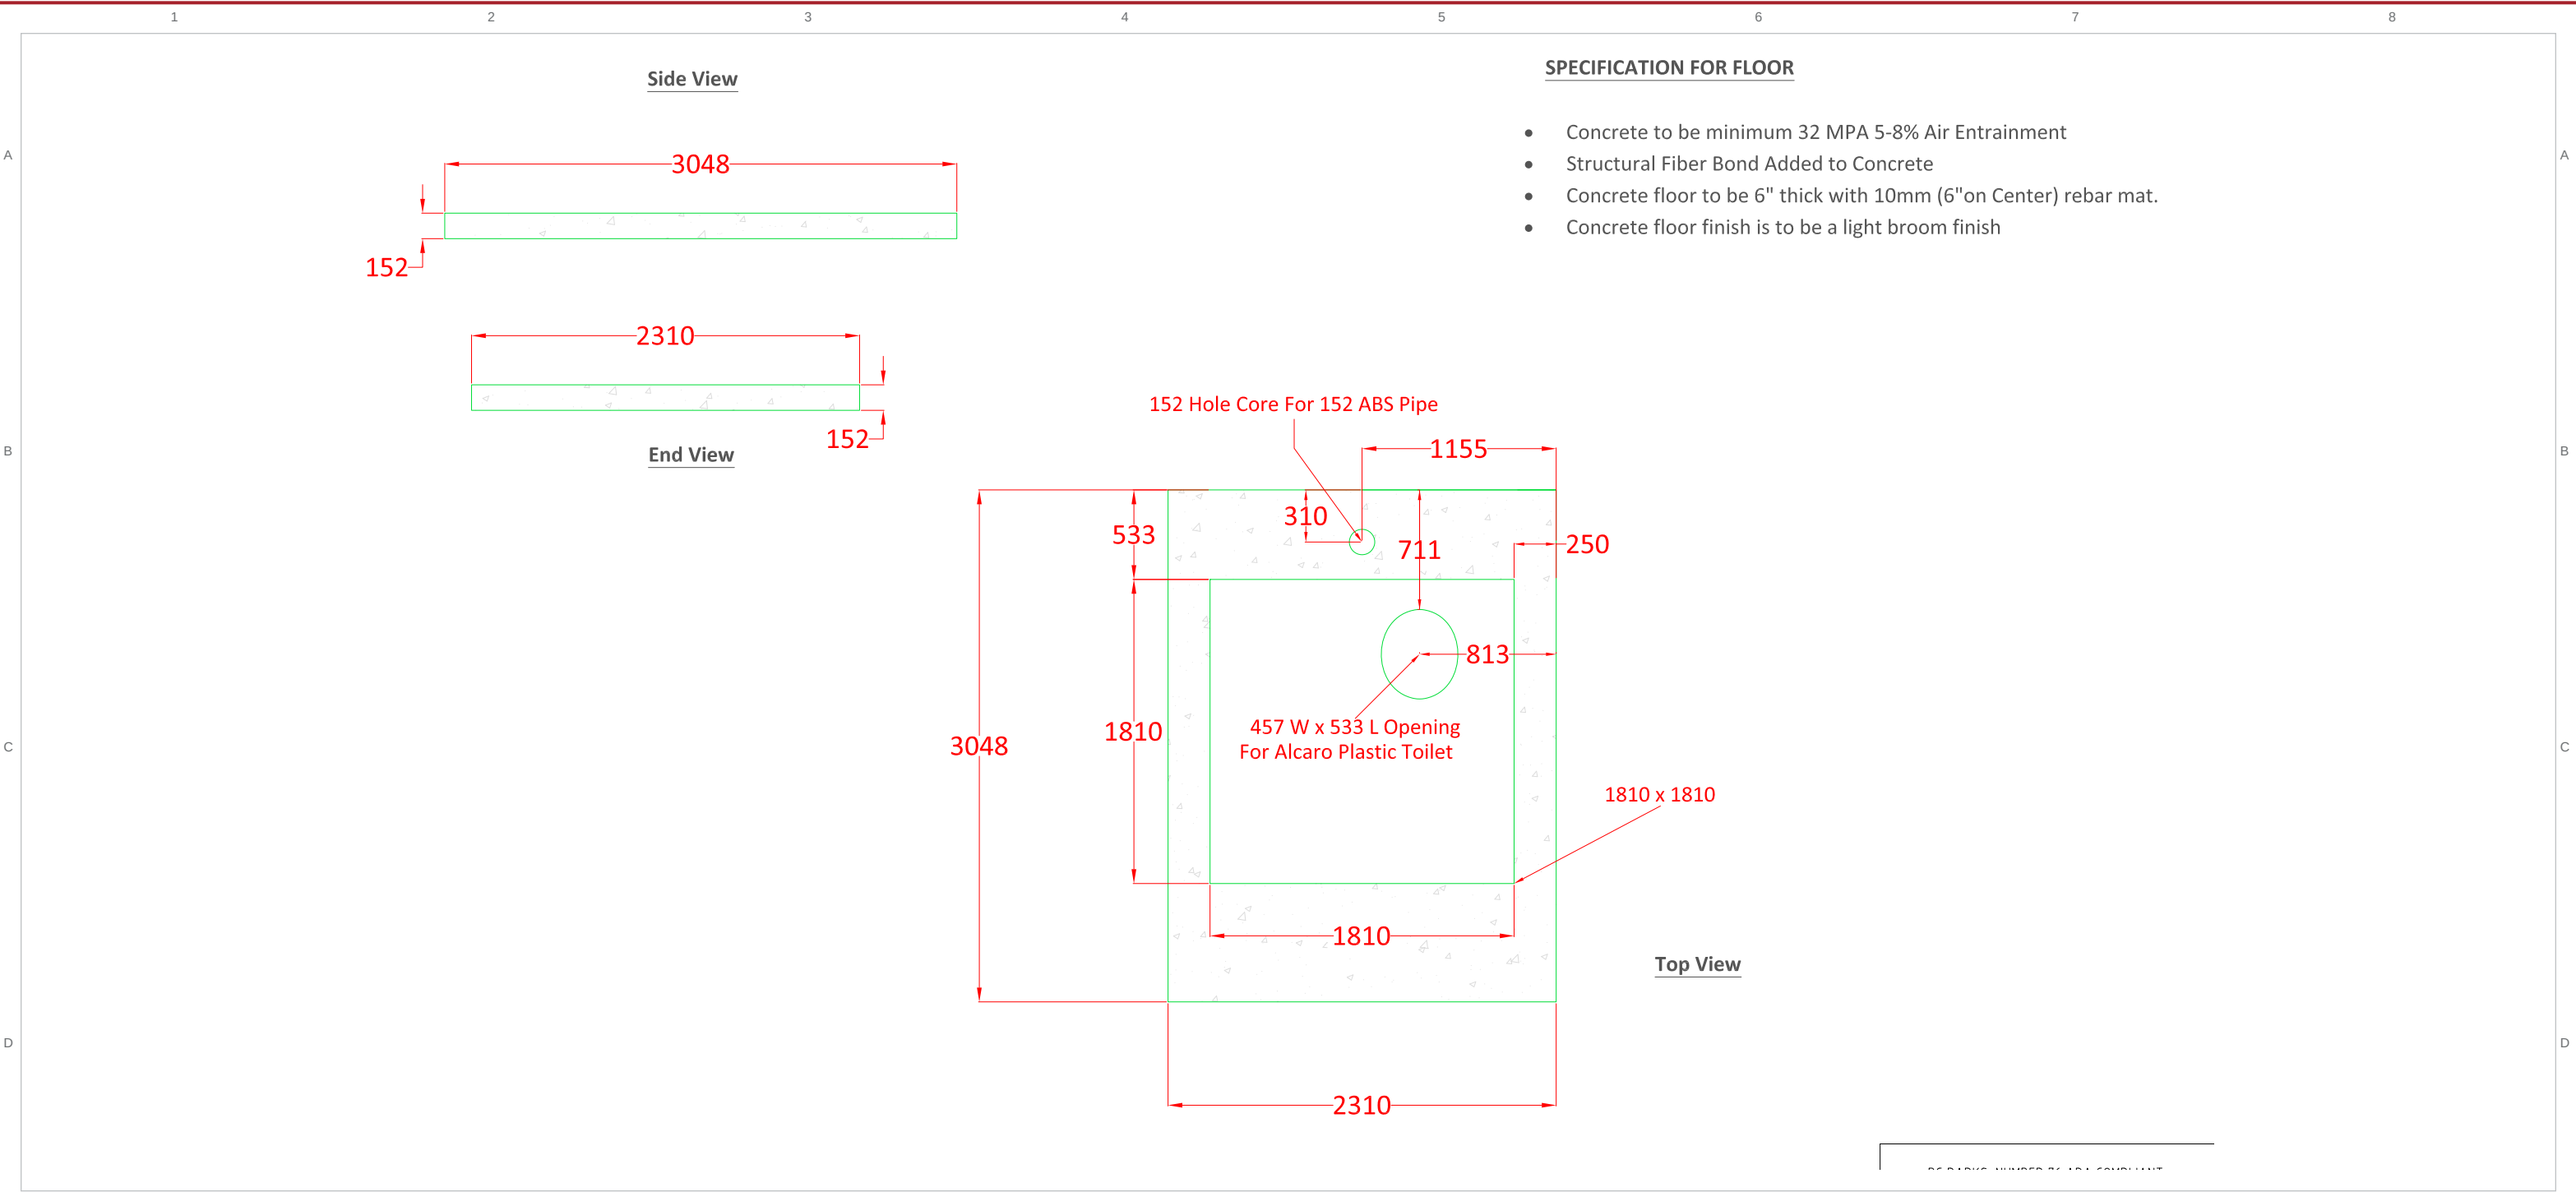

|   |   |                                                 |                                          |
|---|---|-------------------------------------------------|------------------------------------------|
| <b>Tri-Kon Precast Products Ltd.</b><br><br>601 Patterson Street West<br>Cranbrook BC V1C 6T3<br><br>250-426-8162<br>info@trikonprecast.com<br>trikonprecast.com | DRAWING / PRODUCT NAME<br><b>Pit Toilet Floor Slab</b>                                                                               | CATALOG REFERENCE<br><b>TK-SE-015</b>           | SHEET<br><b>15 / 24</b>                  |
|   | DESCRIPTION<br>Septic tanks with single or double compartments, plus the distribution boxes and floor drains to complete the system. | SHEET FORMAT<br>11 x 17 in / Landscape          | UNITS / SCALE<br>As noted / Do not scale |
|   | APPROX. WEIGHT - SOURCE VALUES ONLY<br>See drawing / confirm with Tri-Kon; no weight estimated.                                      | ORIGINAL SOURCE DATE<br>As recorded in original | LAYOUT UPDATED ONLY<br>2026-10-05        |

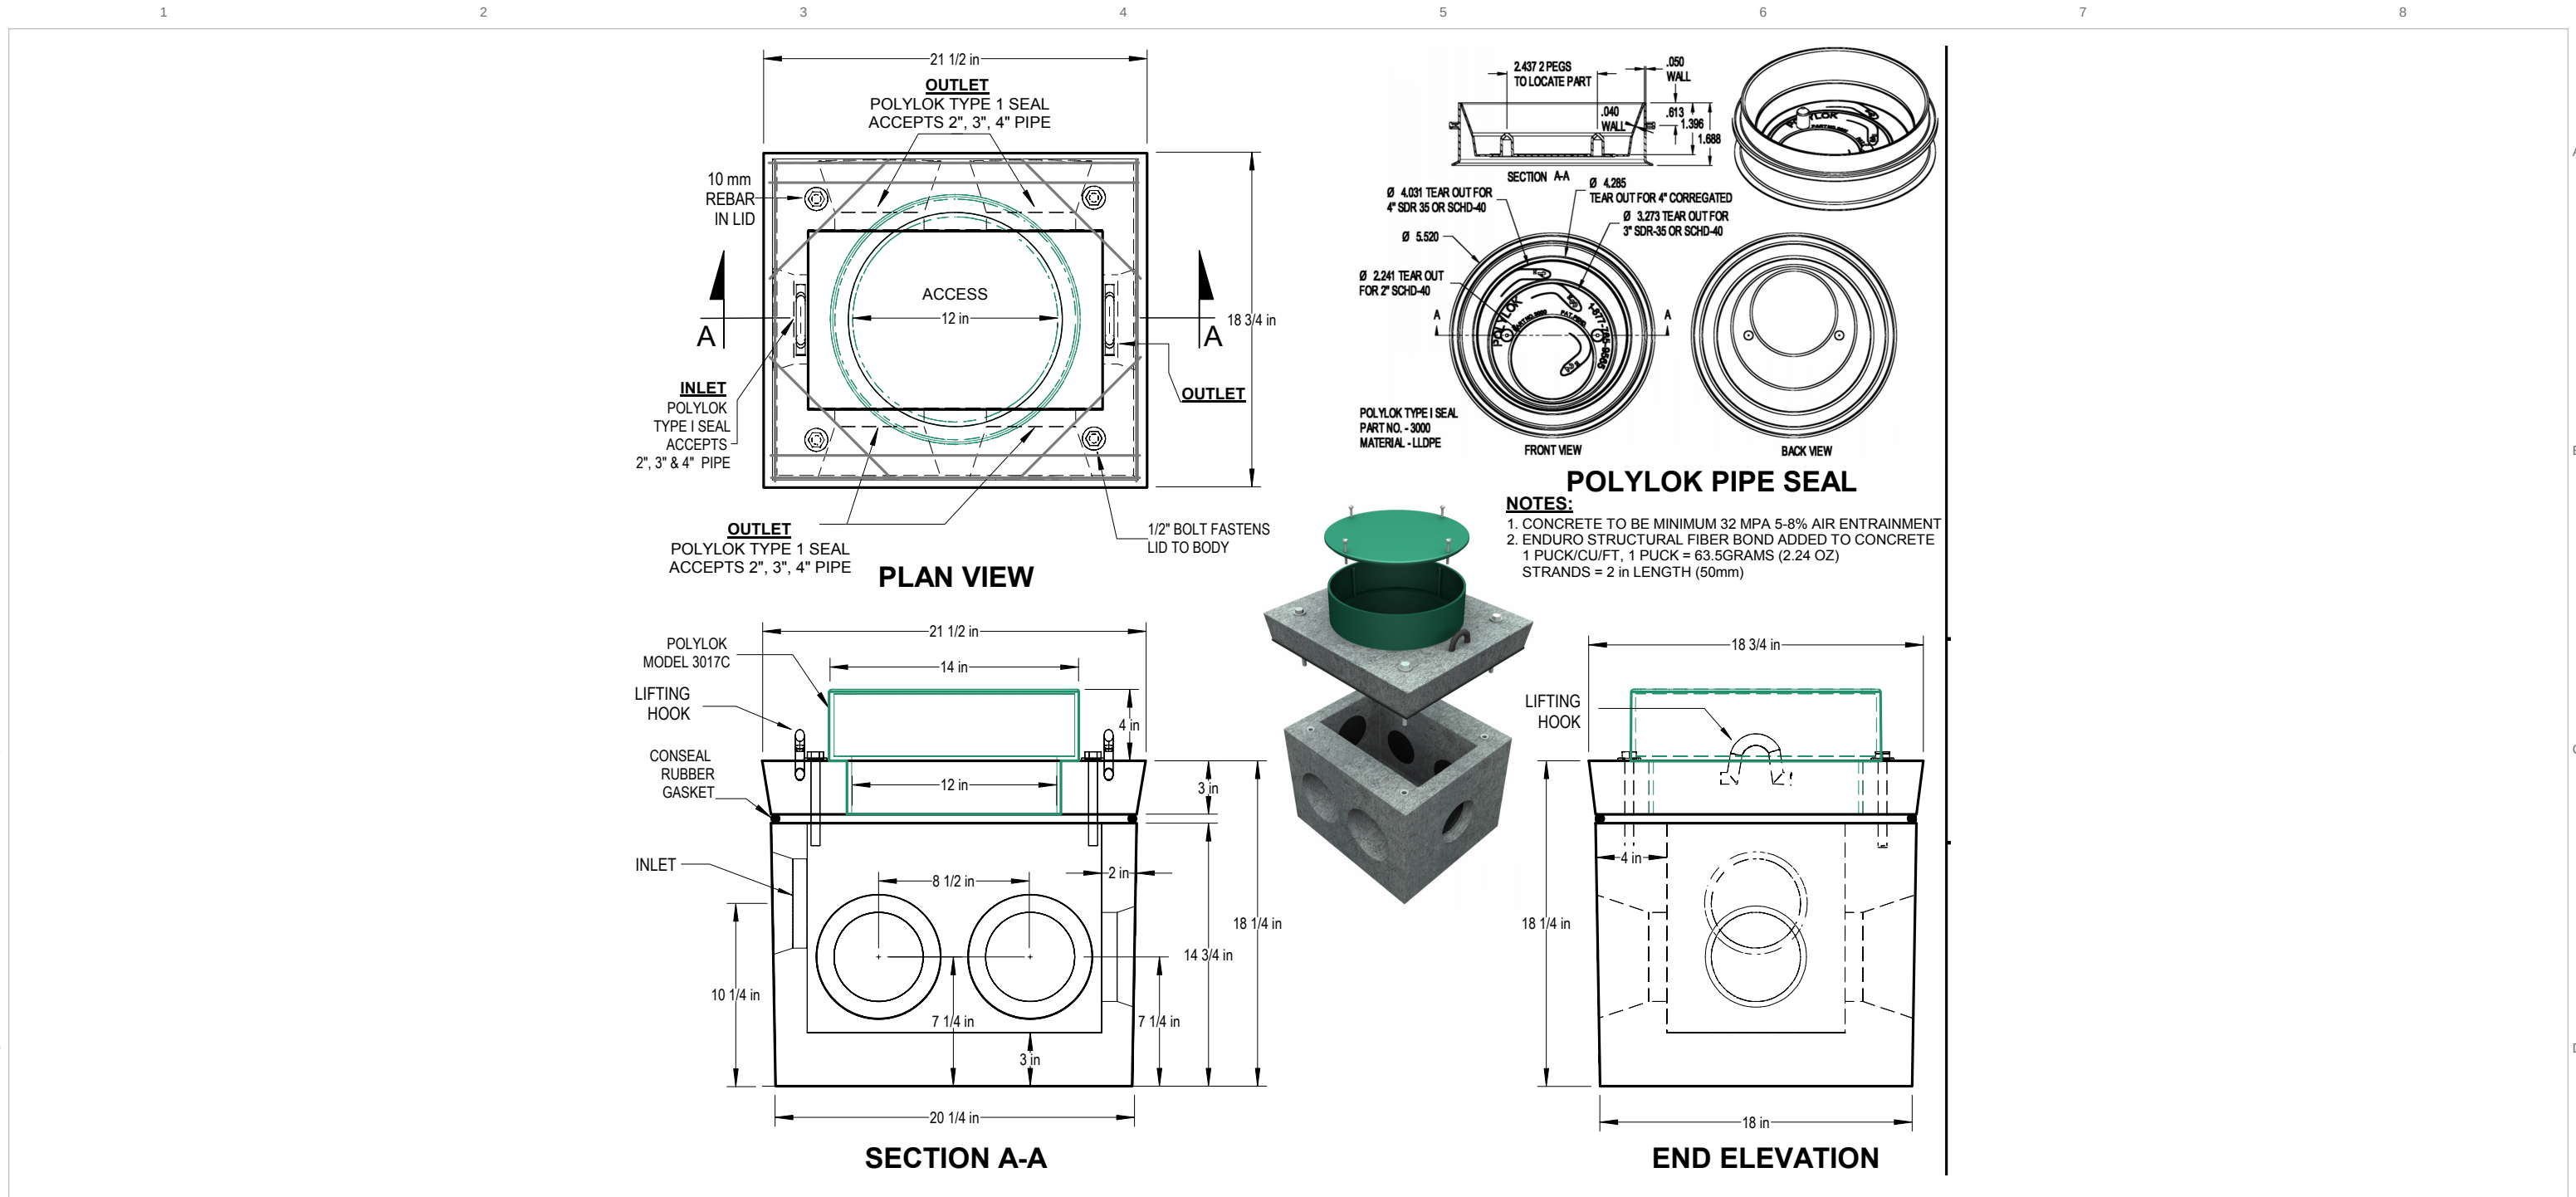

Tri-Kon Precast Products Ltd.

601 Patterson Street West  
Cranbrook BC V1C 6T3

250-426-8162  
info@trikonprecast.com  
trikonprecast.com

DRAWING / PRODUCT NAME

Distribution Box

DESCRIPTION

Septic tanks with single or double compartments, plus the distribution boxes and floor drains to complete the system.

APPROX. WEIGHT - SOURCE VALUES ONLY

See drawing / confirm with Tri-Kon; no weight estimated.

CATALOG REFERENCE

TK-SE-016

SHEET FORMAT

11 x 17 in / Landscape

ORIGINAL SOURCE DATE

JUNE 09/2006

SHEET


16 / 24

UNITS / SCALE

As noted / Do not scale

LAYOUT UPDATED ONLY

2026-10-05

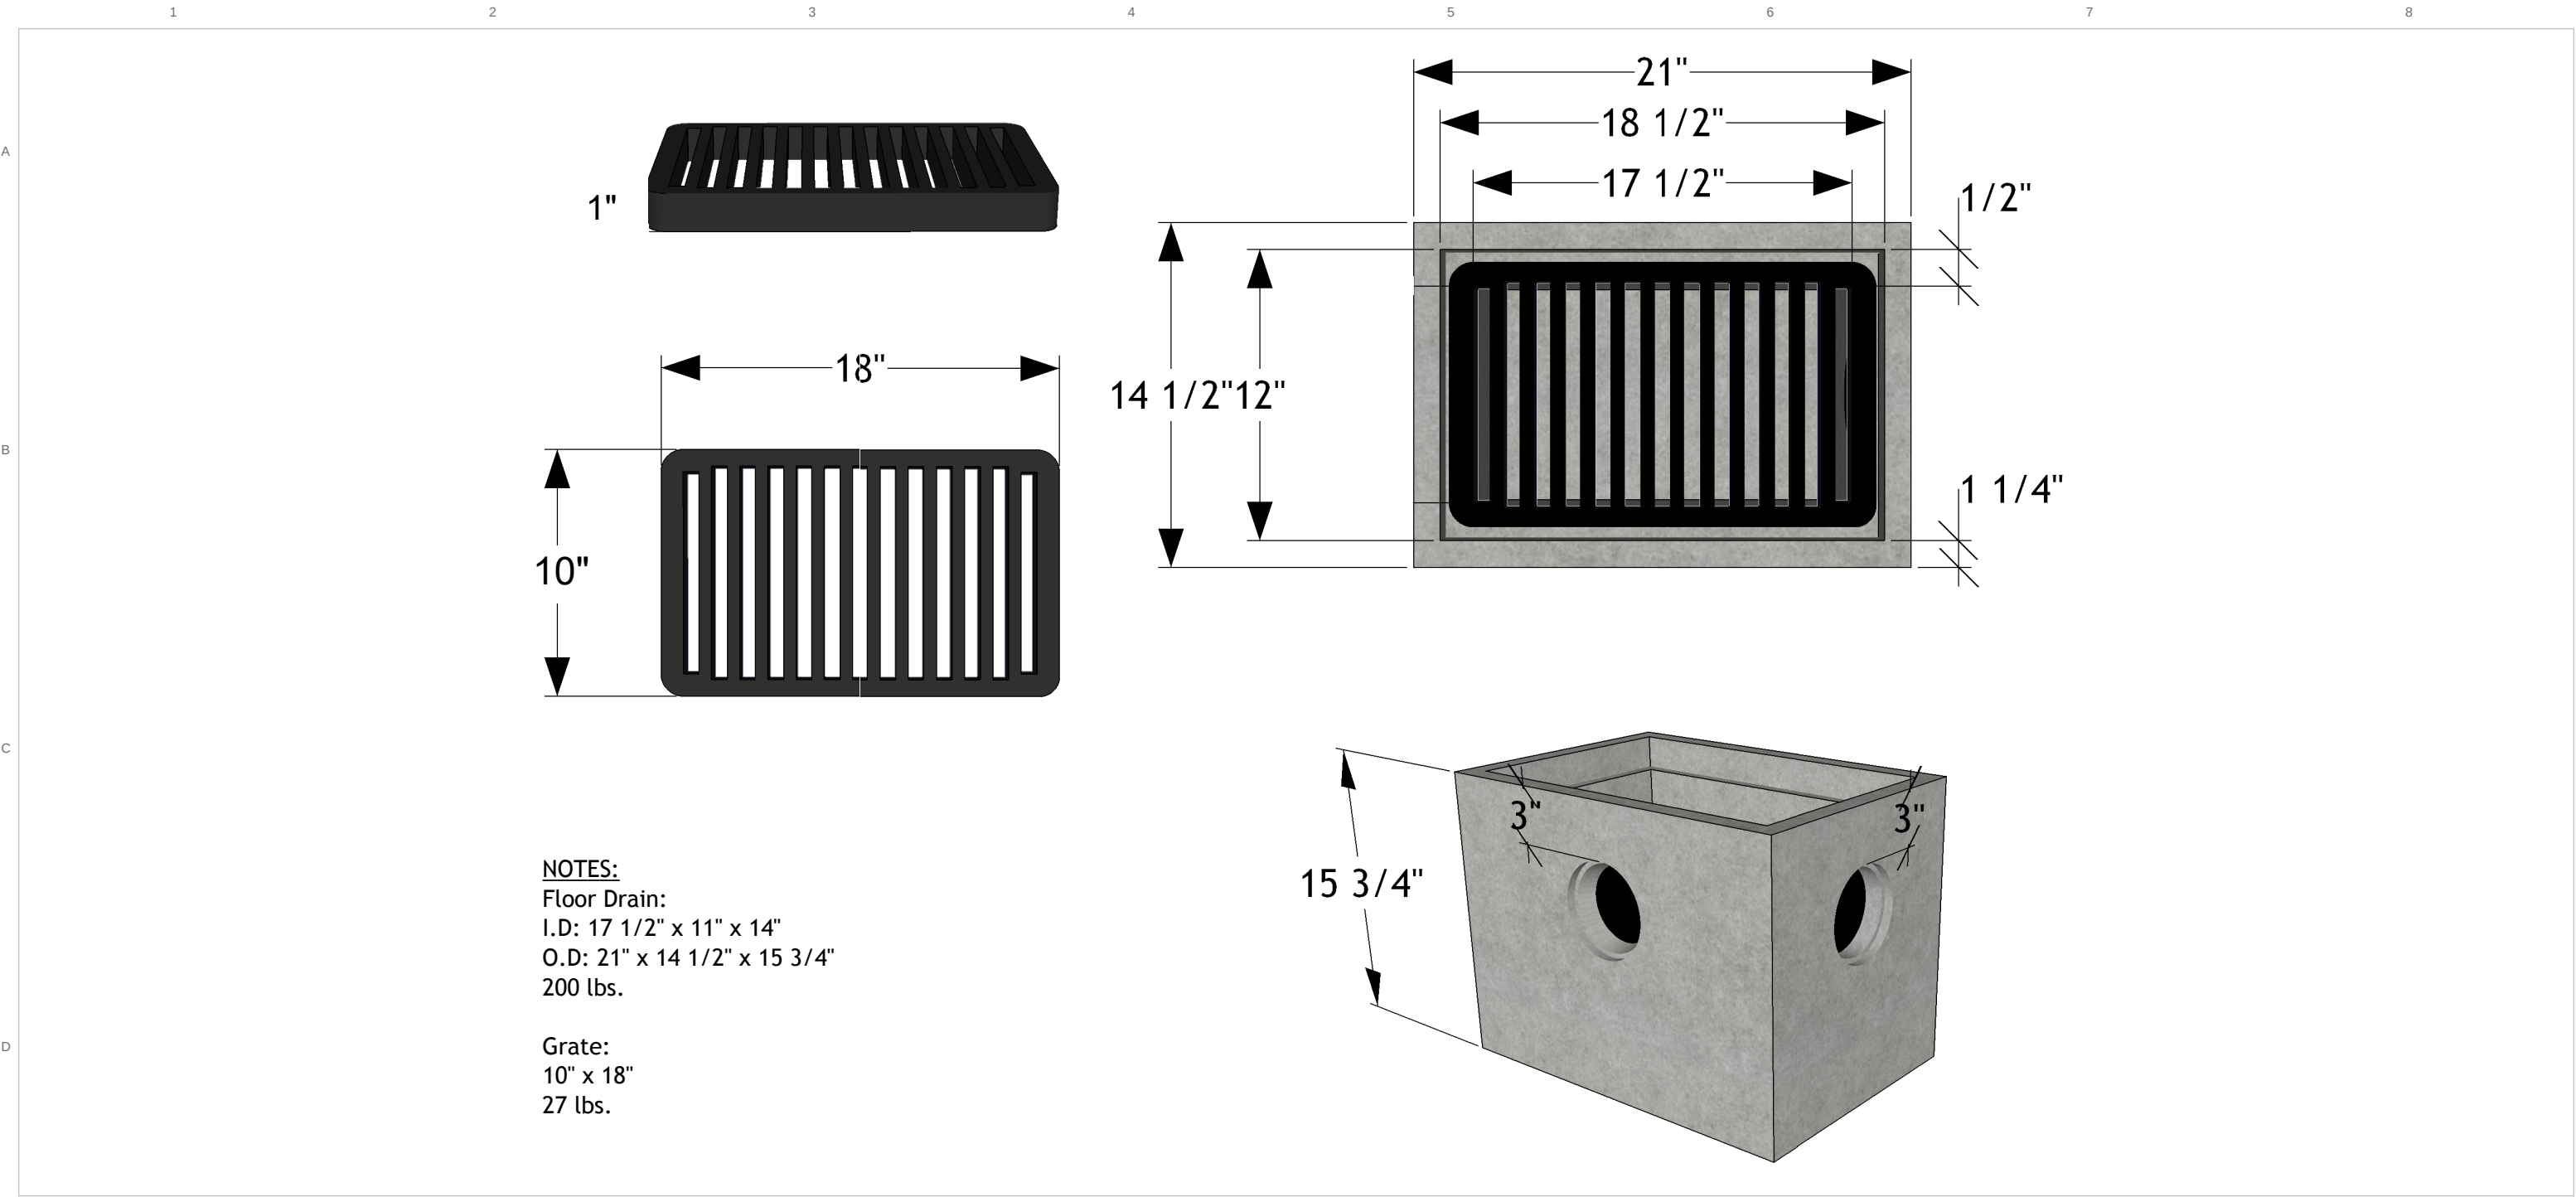

Tri-Kon Precast Products Ltd.

601 Patterson Street West  
Cranbrook BC V1C 6T3

250-426-8162  
info@trikonprecast.com  
trikonprecast.com

DRAWING / PRODUCT NAME

Floor Drain & Grate

DESCRIPTION

Septic tanks with single or double compartments, plus the distribution boxes and floor drains to complete the system.

APPROX. WEIGHT - SOURCE VALUES ONLY

See drawing / confirm with Tri-Kon; no weight estimated.

CATALOG REFERENCE

TK-SE-017

SHEET FORMAT

11 x 17 in / Landscape

ORIGINAL SOURCE DATE

As recorded in original

SHEET


17 / 24

UNITS / SCALE

As noted / Do not scale

LAYOUT UPDATED ONLY

2026-10-05

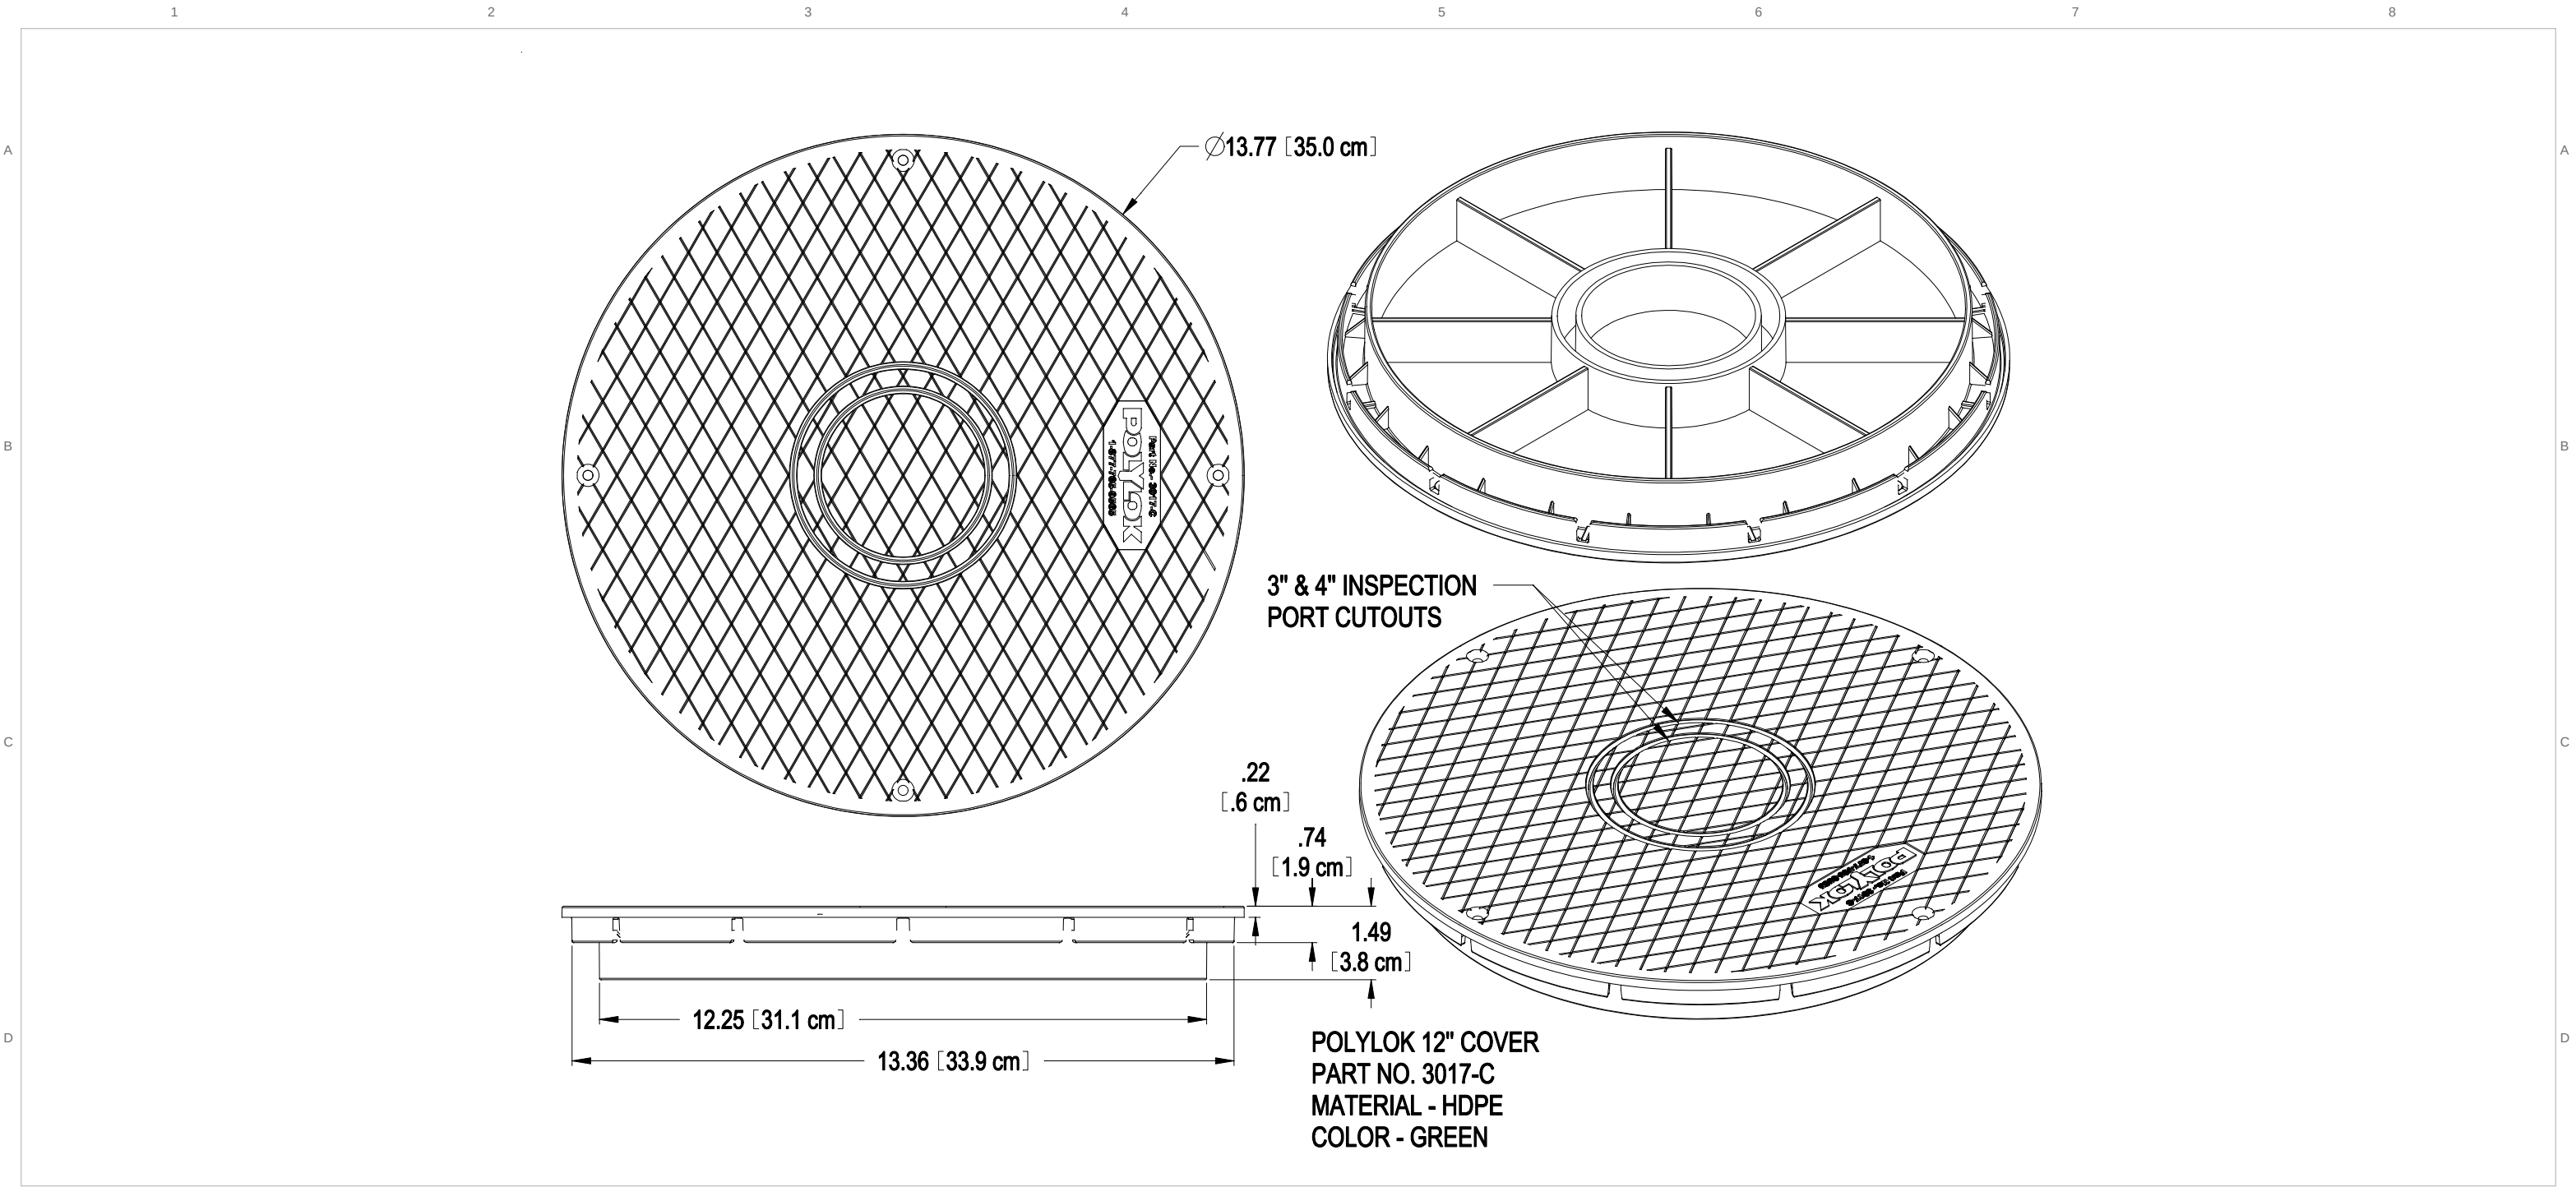

Tri-Kon Precast Products Ltd.

601 Patterson Street West  
Cranbrook BC V1C 6T3

250-426-8162  
info@trikonprecast.com  
trikonprecast.com

DRAWING / PRODUCT NAME

Polylok 12 in Cover

DESCRIPTION

Original reference: Polylok 12 in Cover. Technical notes and source identification are preserved.

APPROX. WEIGHT - SOURCE VALUES ONLY

See drawing / confirm with Tri-Kon; no weight estimated.

CATALOG REFERENCE

TK-SE-018

SHEET FORMAT

11 x 17 in / Landscape

ORIGINAL SOURCE DATE

As recorded in original

SHEET


18 / 24

UNITS / SCALE

As noted / Do not scale

LAYOUT UPDATED ONLY

2026-10-05

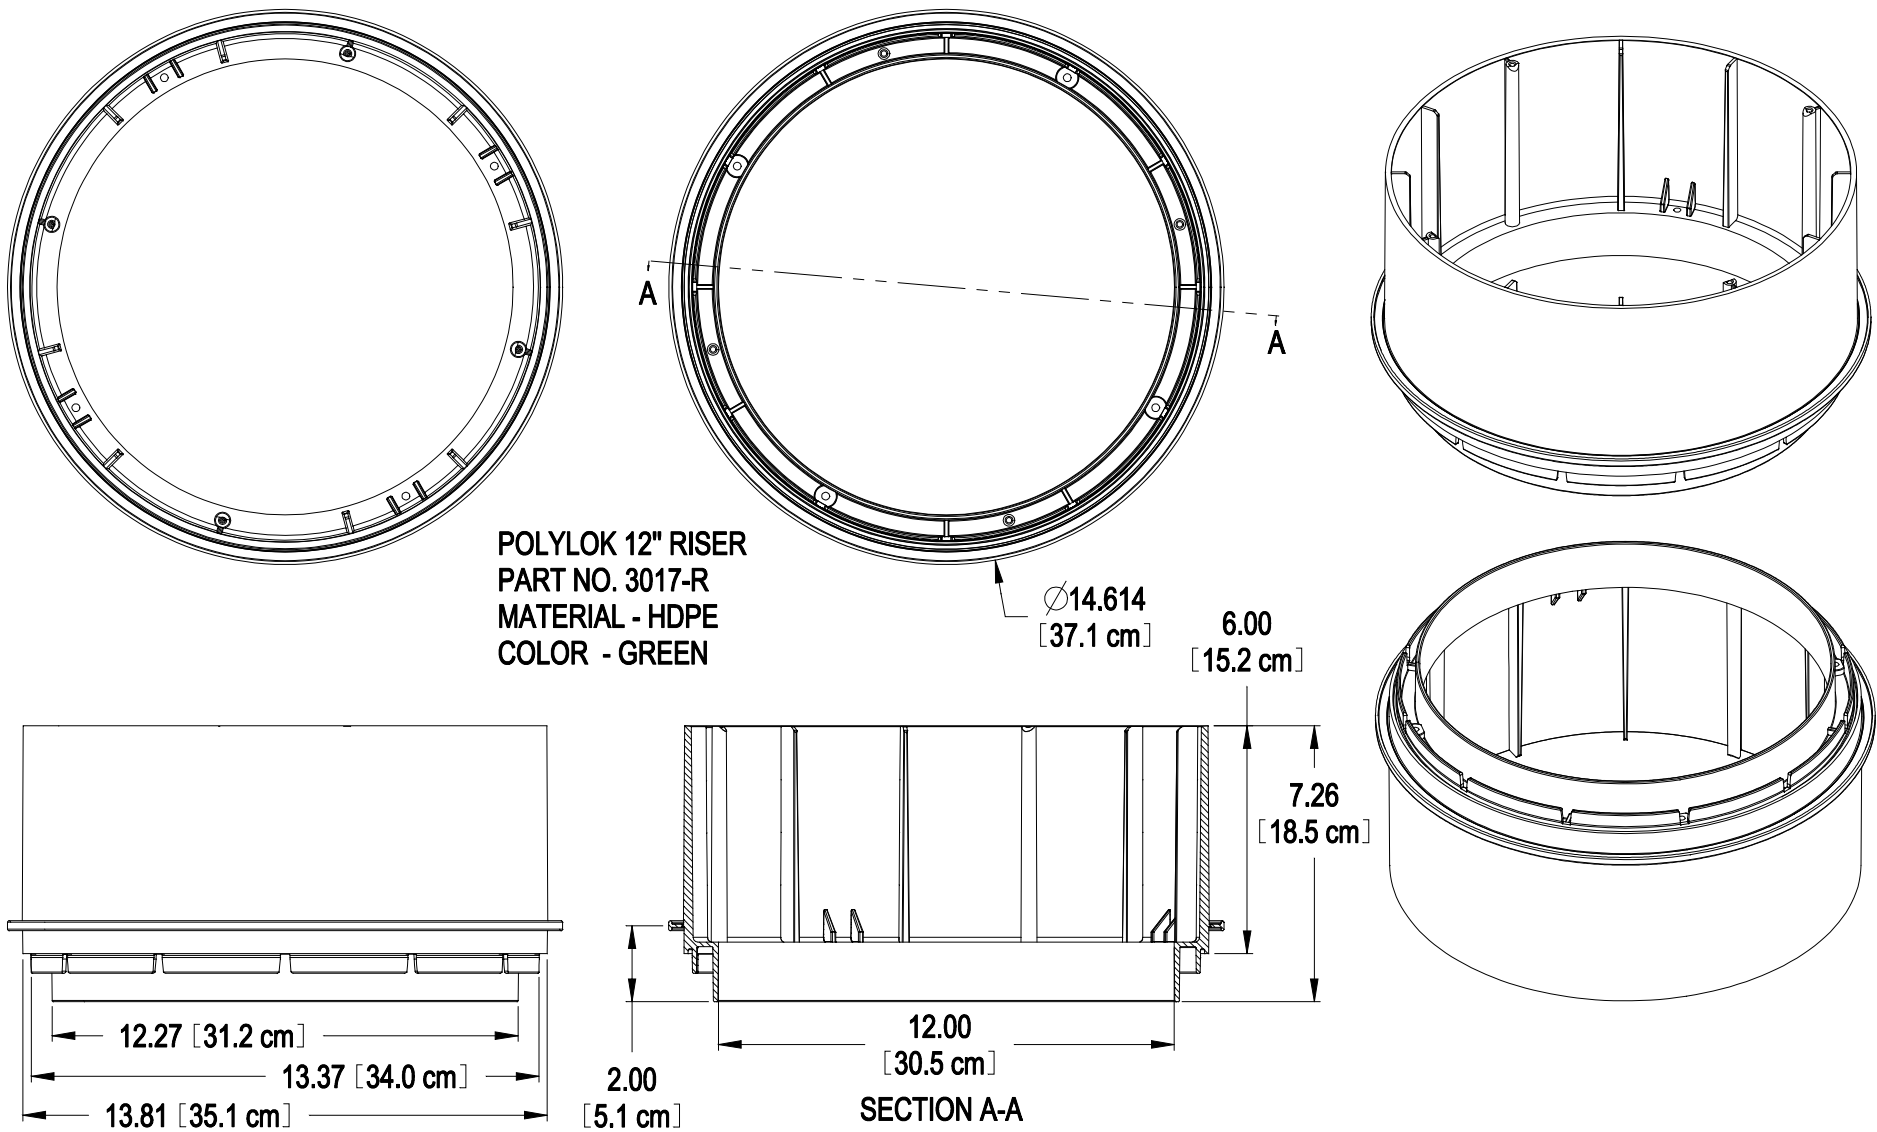

Tri-Kon Precast Products Ltd.

601 Patterson Street West  
Cranbrook BC V1C 6T3

250-426-8162  
info@trikonprecast.com  
trikonprecast.com

DRAWING / PRODUCT NAME

Polylok 12 in Riser

DESCRIPTION

Original reference: Polylok 12 in Riser. Technical notes and source identification are preserved.

APPROX. WEIGHT - SOURCE VALUES ONLY

See drawing / confirm with Tri-Kon; no weight estimated.

CATALOG REFERENCE

TK-SE-019

SHEET FORMAT

11 x 17 in / Landscape

ORIGINAL SOURCE DATE

As recorded in original

SHEET


19 / 24

UNITS / SCALE

As noted / Do not scale

LAYOUT UPDATED ONLY

2026-10-05

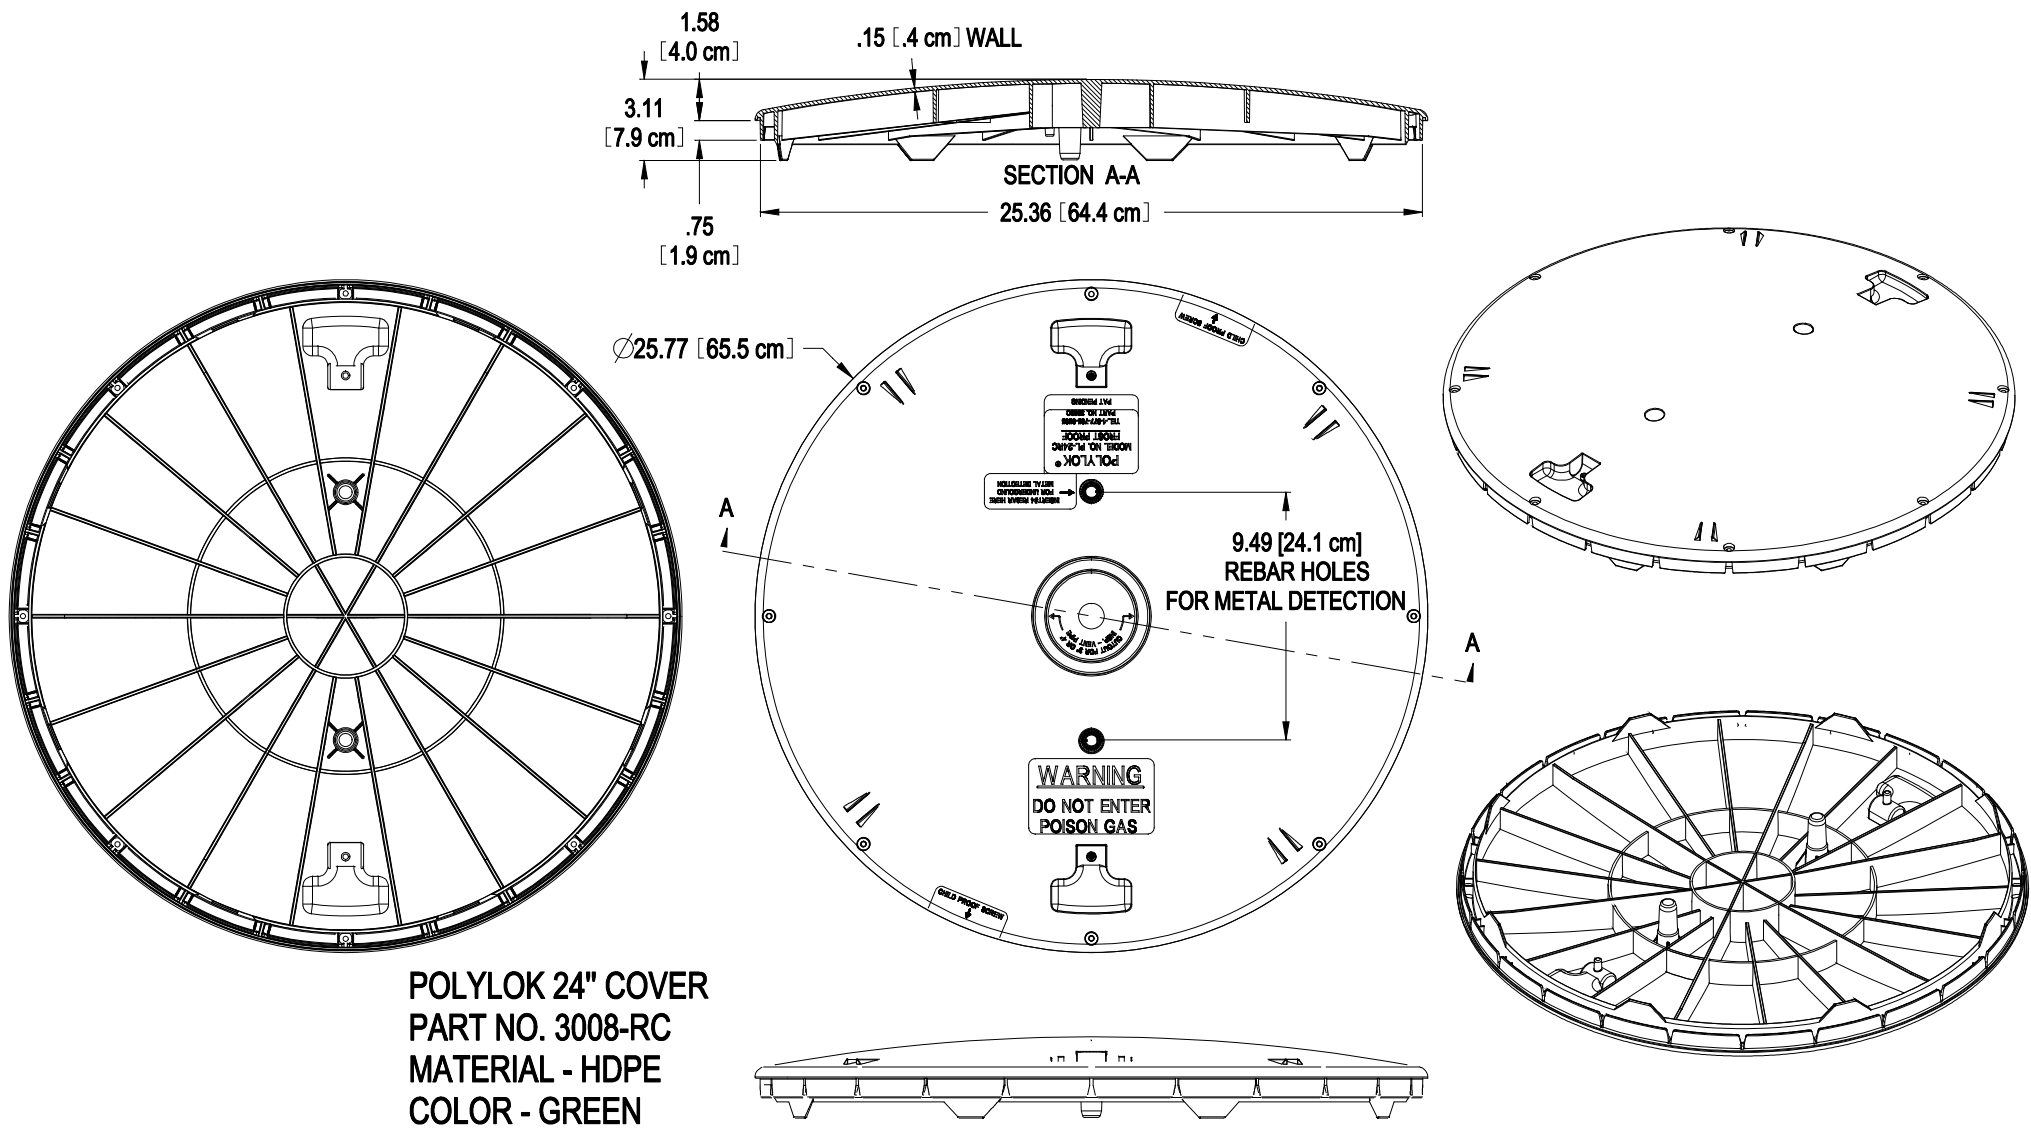

Tri-Kon Precast Products Ltd.

601 Patterson Street West  
Cranbrook BC V1C 6T3

250-426-8162  
info@trikonprecast.com  
trikonprecast.com

DRAWING / PRODUCT NAME

Polylok 24 in Cover

DESCRIPTION

Original reference: Polylok 24 in Cover. Technical notes and source identification are preserved.

APPROX. WEIGHT - SOURCE VALUES ONLY

See drawing / confirm with Tri-Kon; no weight estimated.

CATALOG REFERENCE

TK-SE-020

SHEET FORMAT

11 x 17 in / Landscape

ORIGINAL SOURCE DATE

As recorded in original

SHEET


20 / 24

UNITS / SCALE

As noted / Do not scale

LAYOUT UPDATED ONLY

2026-10-05

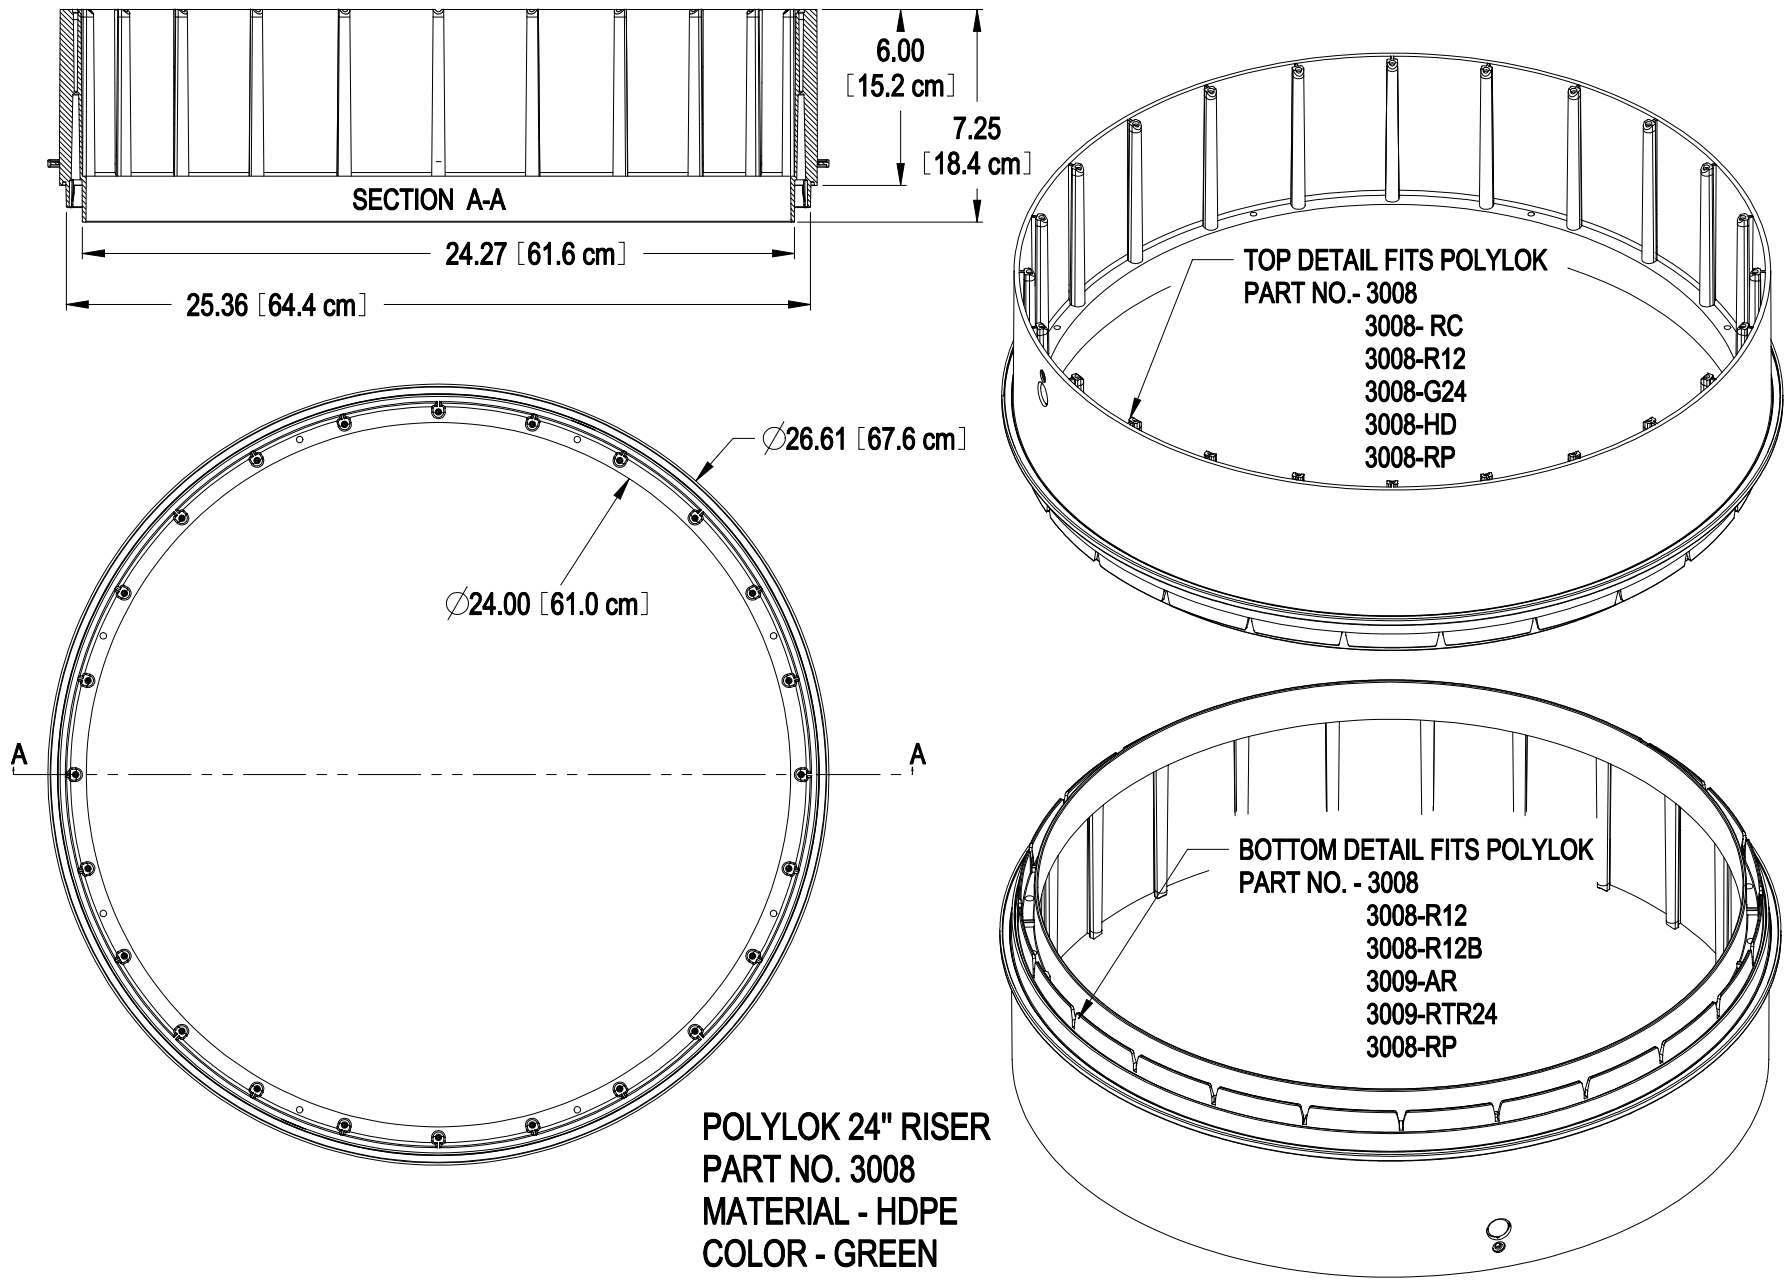

Tri-Kon Precast Products Ltd.

601 Patterson Street West  
Cranbrook BC V1C 6T3

250-426-8162  
info@trikonprecast.com  
trikonprecast.com

DRAWING / PRODUCT NAME

Polylok 24 in Riser

DESCRIPTION

Original reference: Polylok 24 in Riser. Technical notes and source identification are preserved.

APPROX. WEIGHT - SOURCE VALUES ONLY

See drawing / confirm with Tri-Kon; no weight estimated.

CATALOG REFERENCE

TK-SE-021

SHEET FORMAT

11 x 17 in / Landscape

ORIGINAL SOURCE DATE

As recorded in original

SHEET


21 / 24

UNITS / SCALE

As noted / Do not scale

LAYOUT UPDATED ONLY

2026-10-05

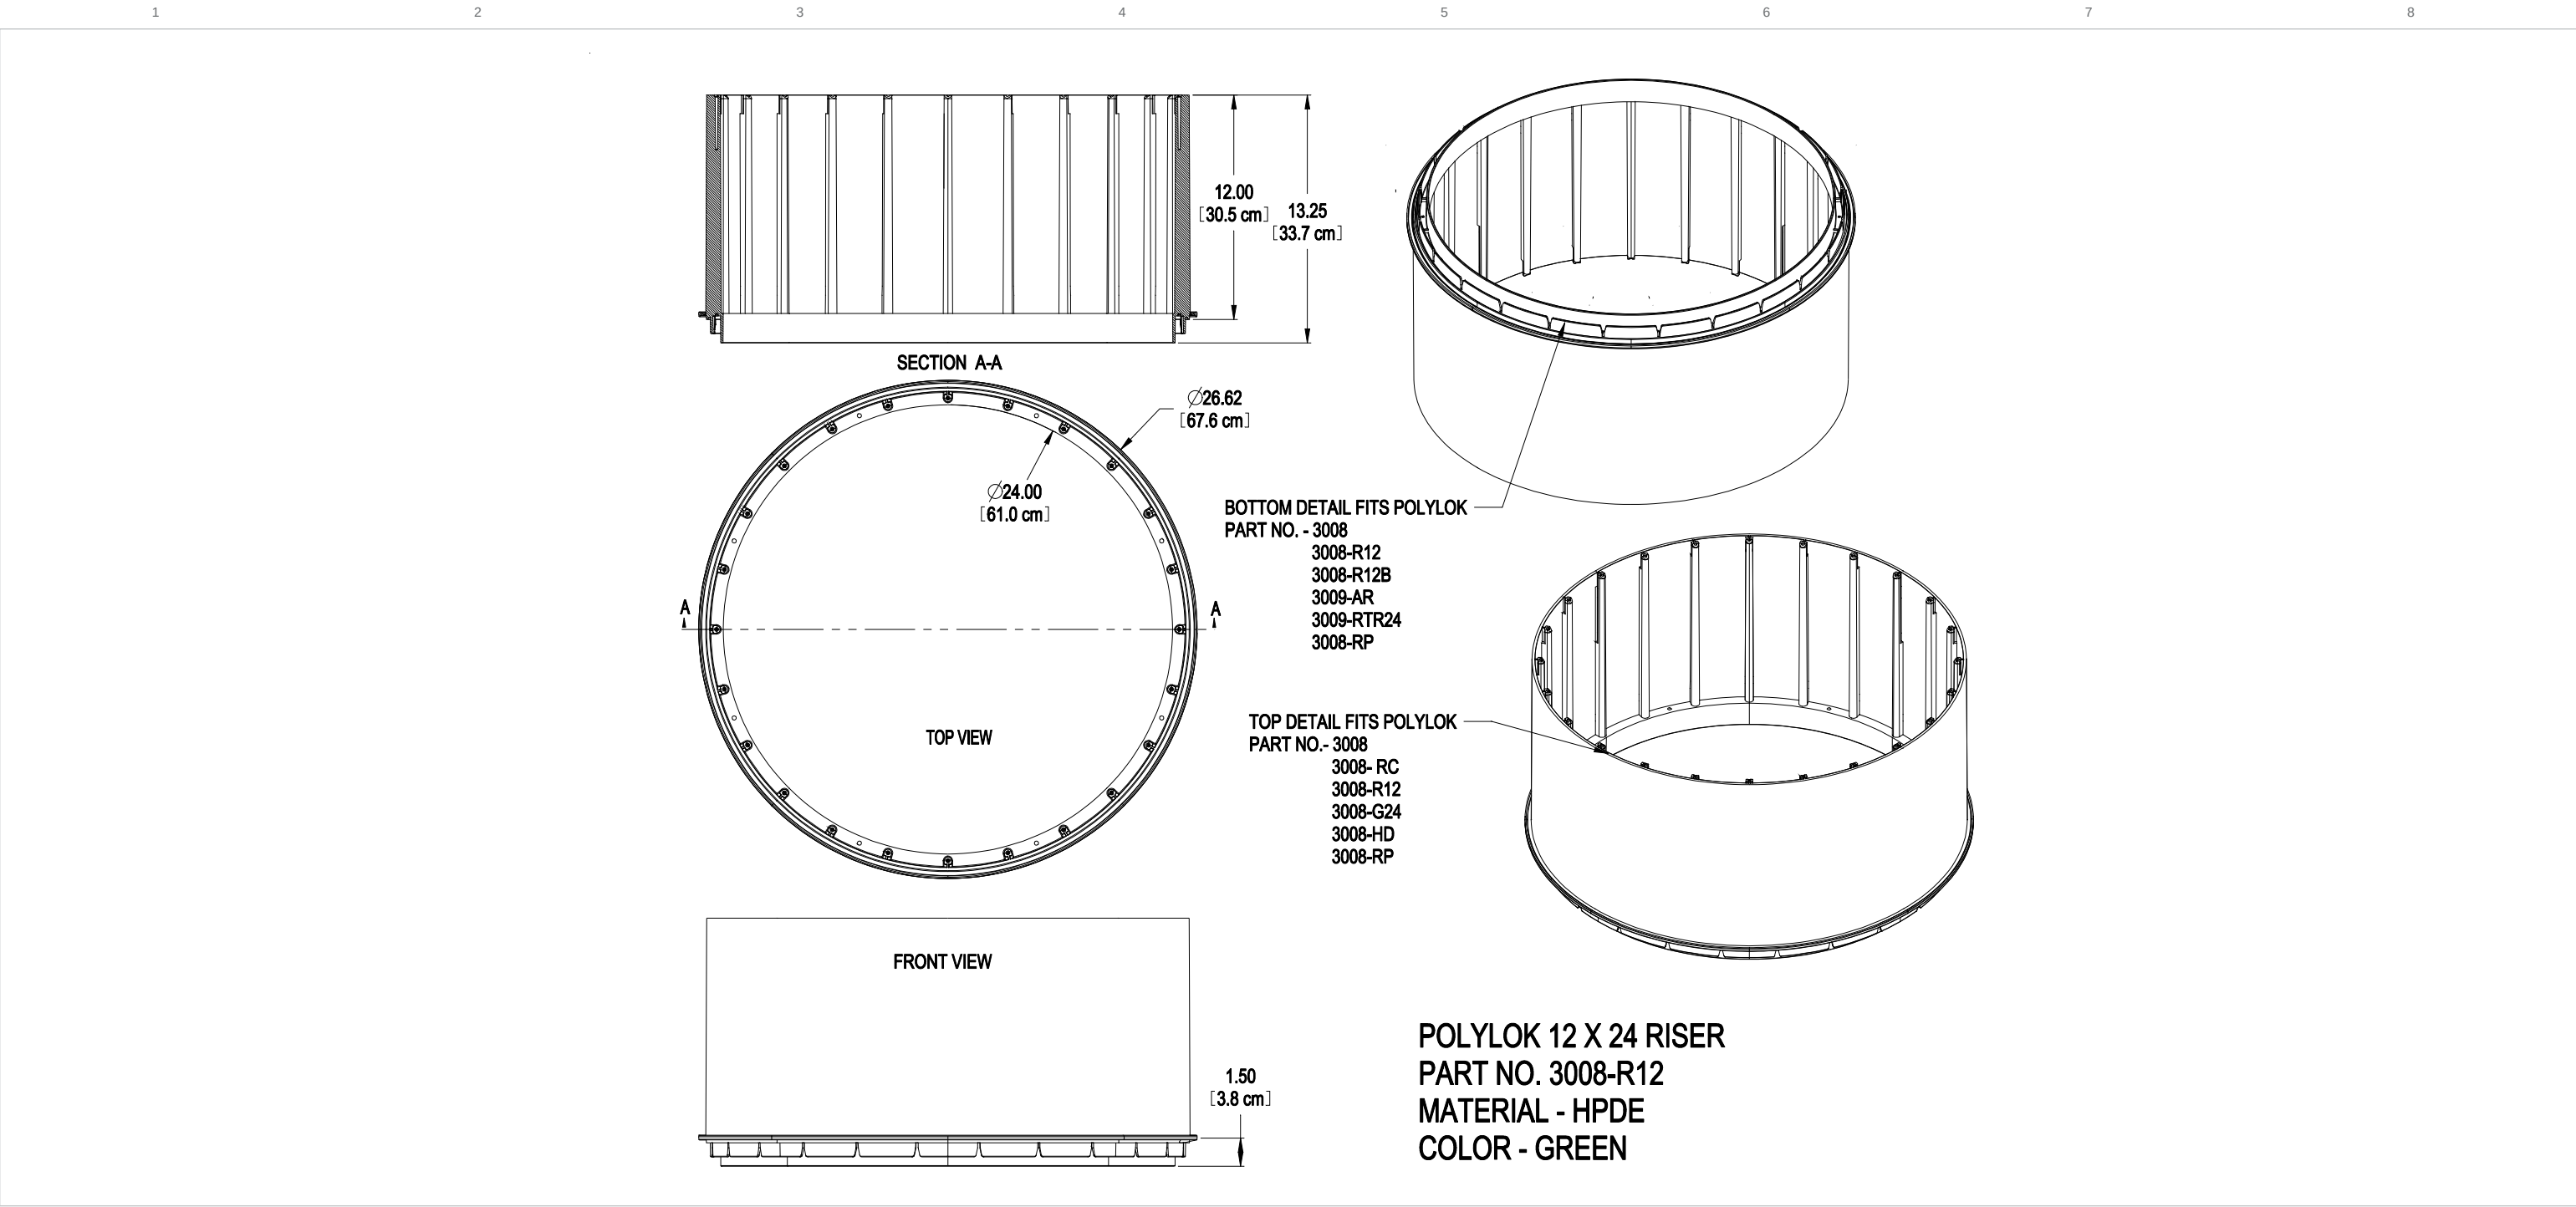

Tri-Kon Precast Products Ltd.

601 Patterson Street West  
Cranbrook BC V1C 6T3

250-426-8162  
info@trikonprecast.com  
trikonprecast.com

DRAWING / PRODUCT NAME

Polylok 12 x 24 Riser

DESCRIPTION

Original reference: Polylok 12 x 24 Riser. Technical notes and source identification are preserved.

APPROX. WEIGHT - SOURCE VALUES ONLY

See drawing / confirm with Tri-Kon; no weight estimated.

CATALOG REFERENCE

TK-SE-022

SHEET FORMAT

11 x 17 in / Landscape

ORIGINAL SOURCE DATE

As recorded in original

SHEET



22 / 24

UNITS / SCALE



As noted / Do not scale

LAYOUT UPDATED ONLY

2026-10-05

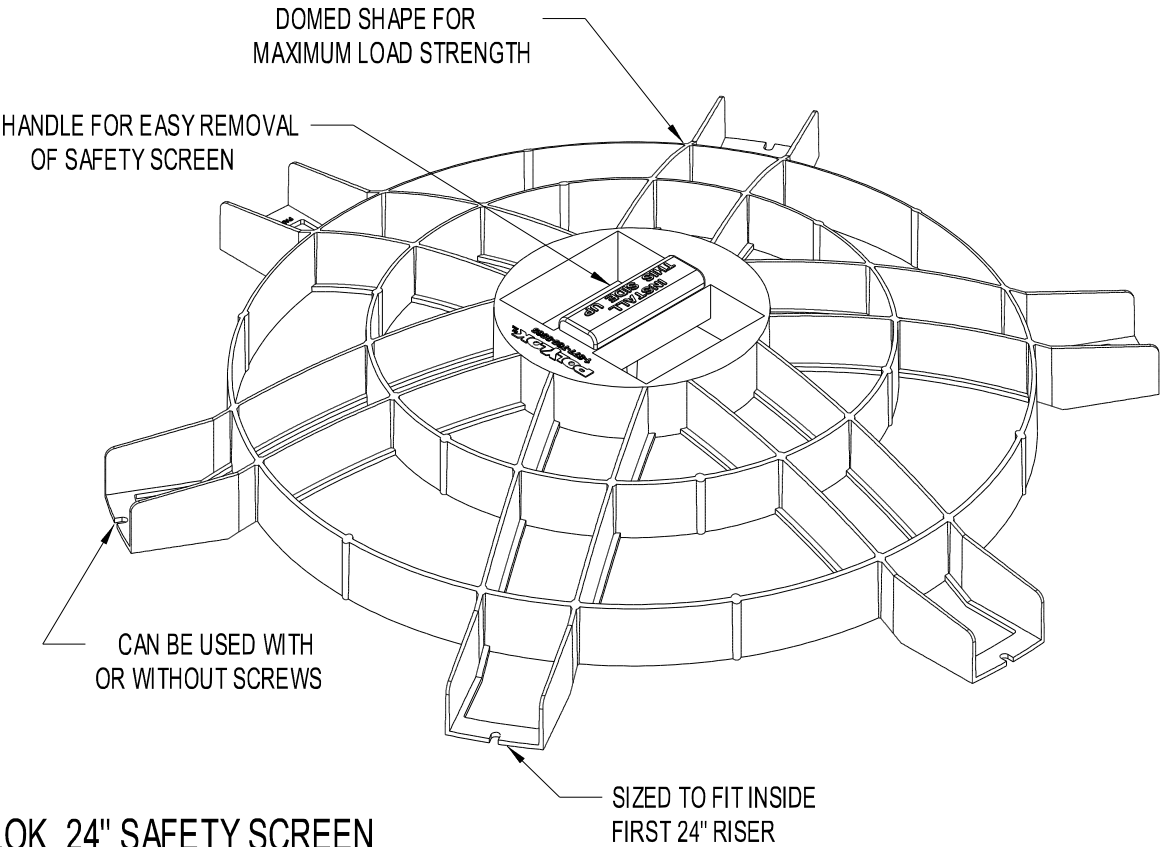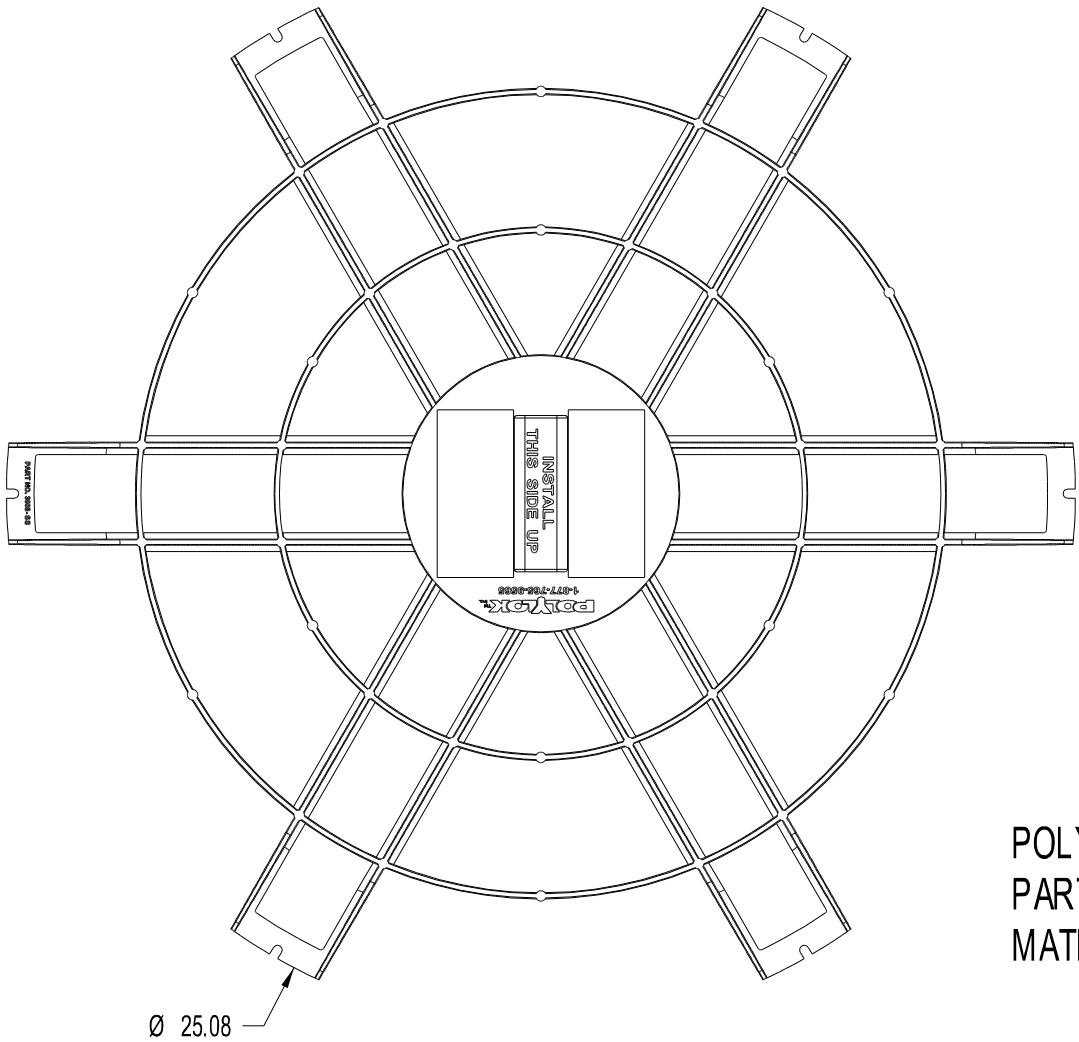

POLYLOK 24" SAFETY SCREEN  
PART NO. - 3008-SS  
MATERIAL - ABS

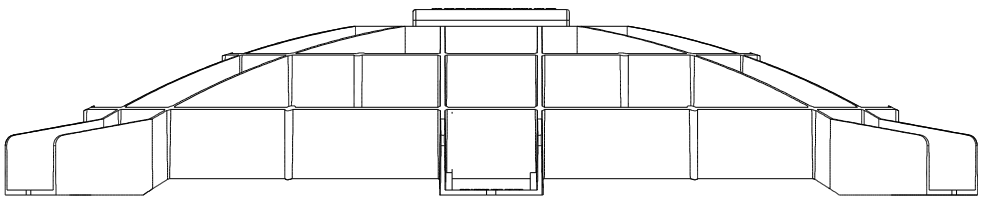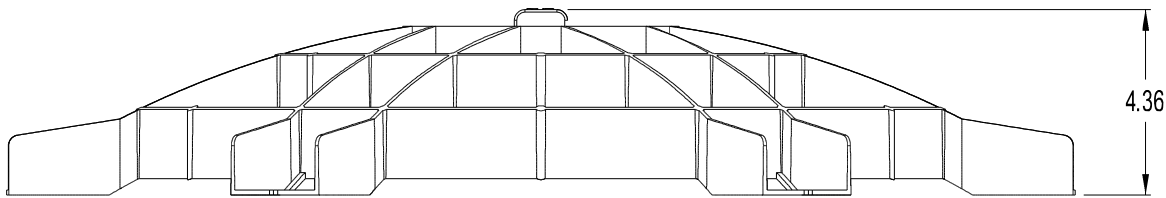

Tri-Kon Precast Products Ltd.

601 Patterson Street West  
Cranbrook BC V1C 6T3

250-426-8162  
info@trikonprecast.com  
trikonprecast.com

DRAWING / PRODUCT NAME

Polylok 24 in Safety Screen

DESCRIPTION

Original reference: Polylok 24 in Safety Screen. Technical notes and source identification are preserved.

APPROX. WEIGHT - SOURCE VALUES ONLY

See drawing / confirm with Tri-Kon; no weight estimated.

CATALOG REFERENCE

TK-SE-023

SHEET FORMAT

11 x 17 in / Landscape

ORIGINAL SOURCE DATE

As recorded in original

SHEET


23 / 24

UNITS / SCALE

As noted / Do not scale

LAYOUT UPDATED ONLY

2026-10-05

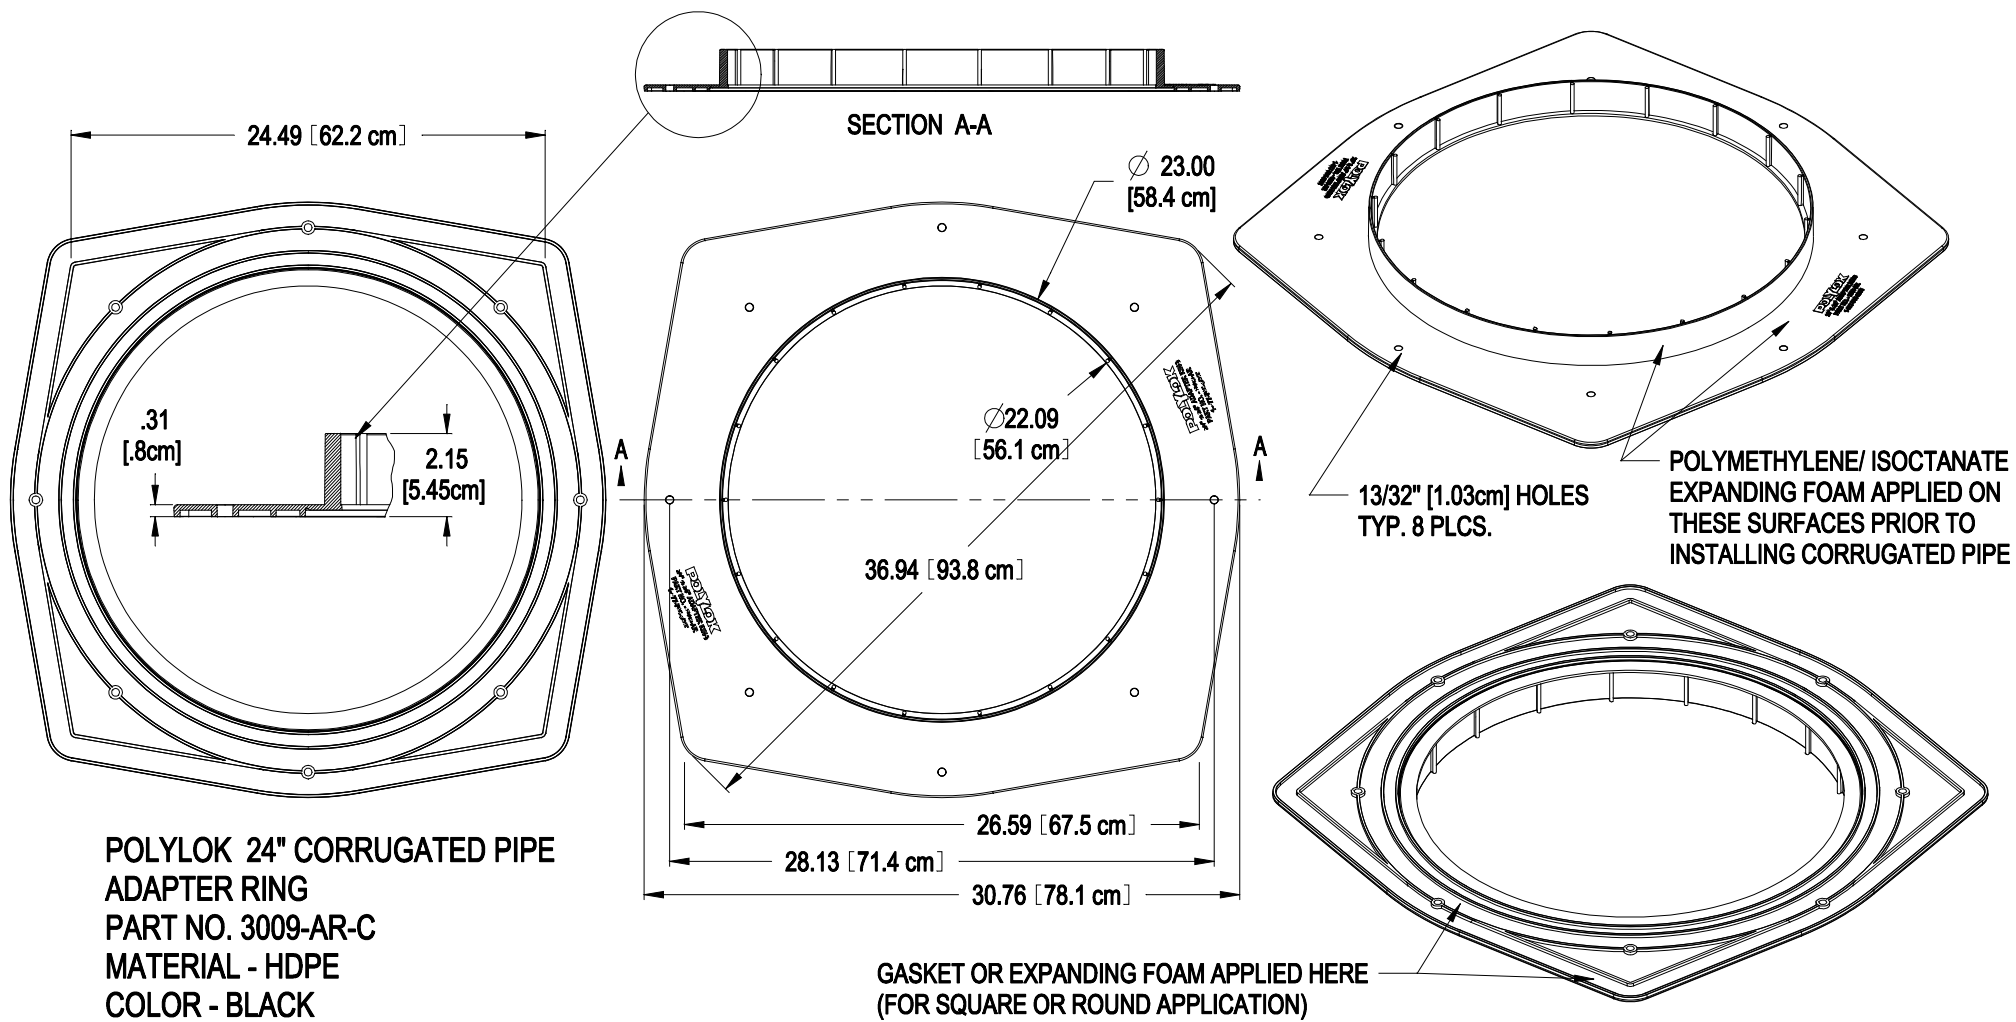

**Tri-Kon Precast Products Ltd.**

601 Patterson Street West  
Cranbrook BC V1C 6T3

250-426-8162  
info@trikonprecast.com  
trikonprecast.com

**DRAWING / PRODUCT NAME**

Polylok 24 in Corrugated Pipe Adapter Ring

**DESCRIPTION**

Original reference: Polylok 24 in Corrugated Pipe Adapter Ring. Technical notes and source identification are preserved.

**APPROX. WEIGHT - SOURCE VALUES ONLY**

See drawing / confirm with Tri-Kon; no weight estimated.

**CATALOG REFERENCE**

TK-SE-024

**SHEET FORMAT**

11 x 17 in / Landscape

**ORIGINAL SOURCE DATE**

As recorded in original

**SHEET**

24 / 24

**UNITS / SCALE**

As noted / Do not scale

**LAYOUT UPDATED ONLY**

2026-10-05