

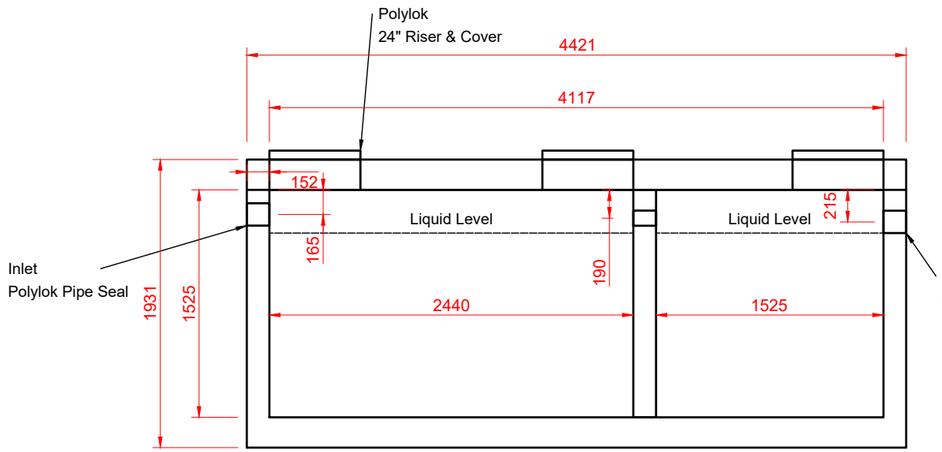


Side Section

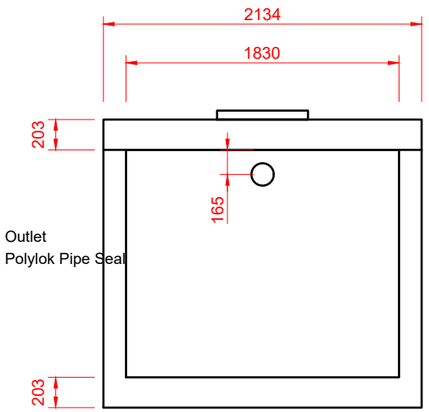

Inlet End

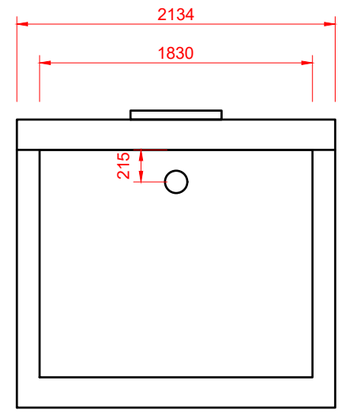

Outlet End

2000 Gallon Two Compartment Tank - 4117mm x 1830mm x 1525mm ID

Polylok Pipe Seals take pipe up to 100mm

3 - 24" Polylok Risers Cast in Lid

Tri-Kon Precast Products Ltd.
601 Patterson Street West
Cranbrook BC V1C 6T3
250-426-8162
info@trikonprecast.com
trikonprecast.com

PRODUCT
Septic

DRAWING
2000 Gallon Two Compartment Tank

WEIGHT

DRAWING NO.

DATE
01/01/2024

SHEET
07 of 24

UNITS / SCALE
mm / 1:40

Request A Quote