

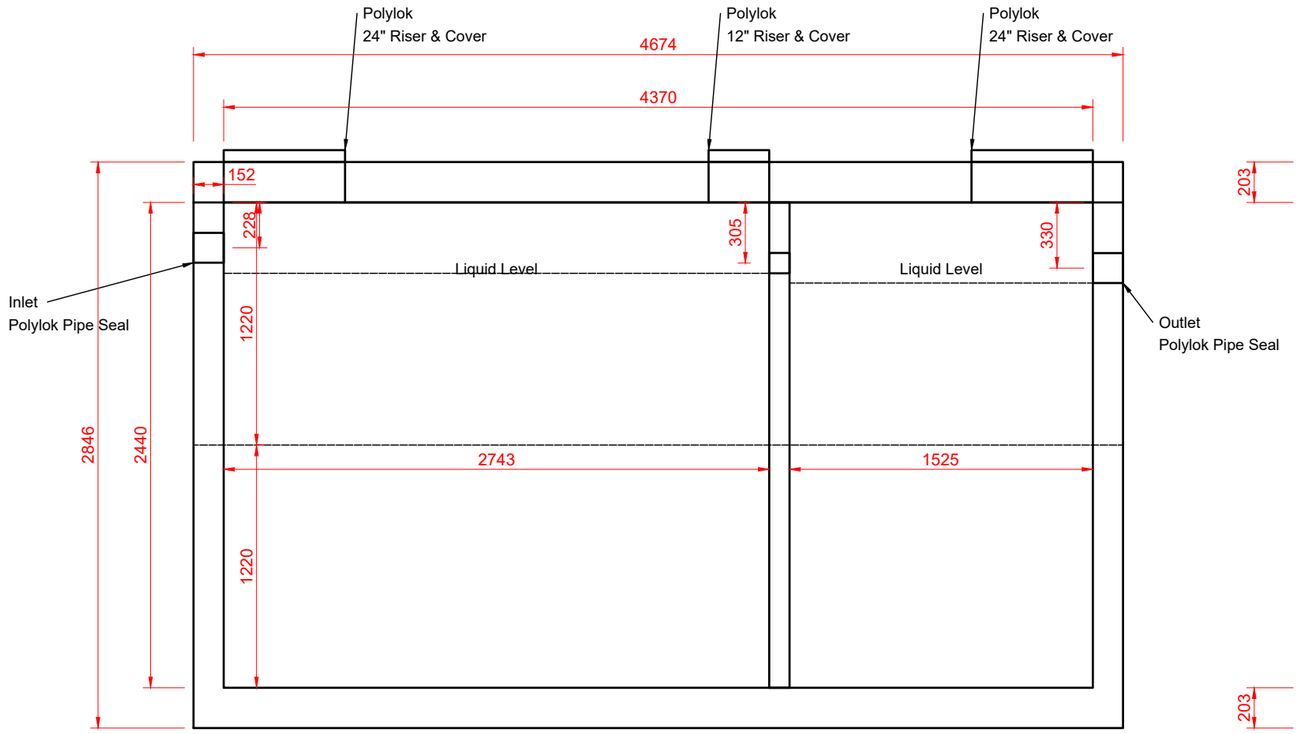


Side Section

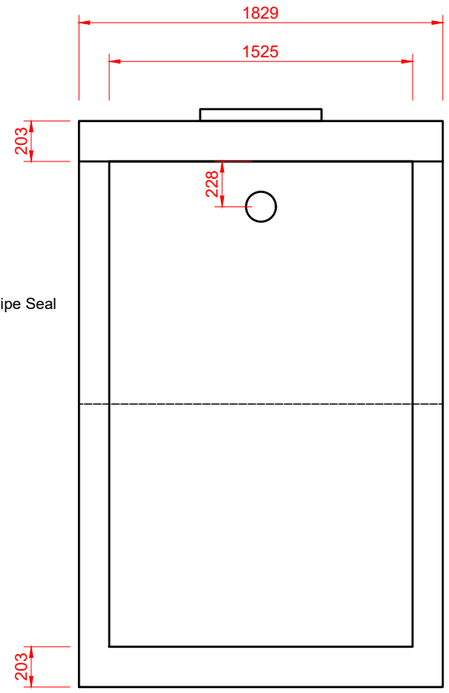

Inlet End

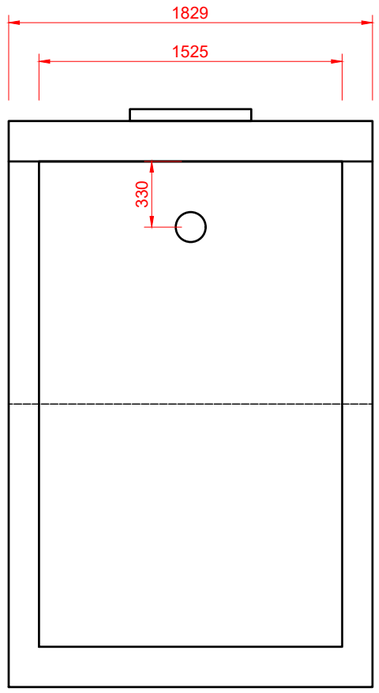

Outlet End

3000 Gallon 2 Compartment Tank - 4370mm x 1525mm x 2440mm ID

Polylok Pipe Seals take pipe up to 100mm

3 - Polylok Risers Cast in Lid

Tri-Kon Precast Products Ltd.
601 Patterson Street West
Cranbrook BC V1C 6T3
250-426-8162
info@trikonprecast.com
trikonprecast.com

PRODUCT
Septic

DRAWING
3000 Gallon Two Compartment Tank

WEIGHT

DRAWING NO.

DATE
01/01/2024

SHEET
10 of 24

UNITS / SCALE
mm / 1:30

Request A Quote