
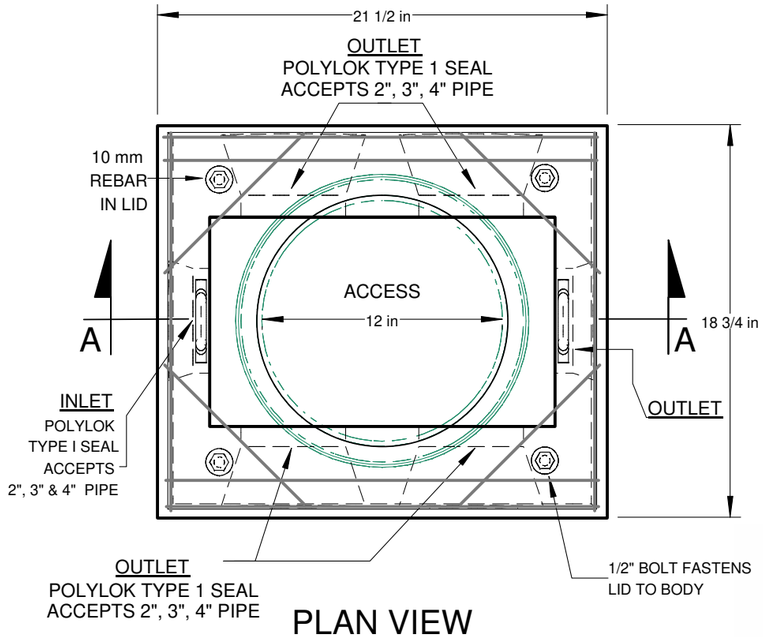



PLAN VIEW

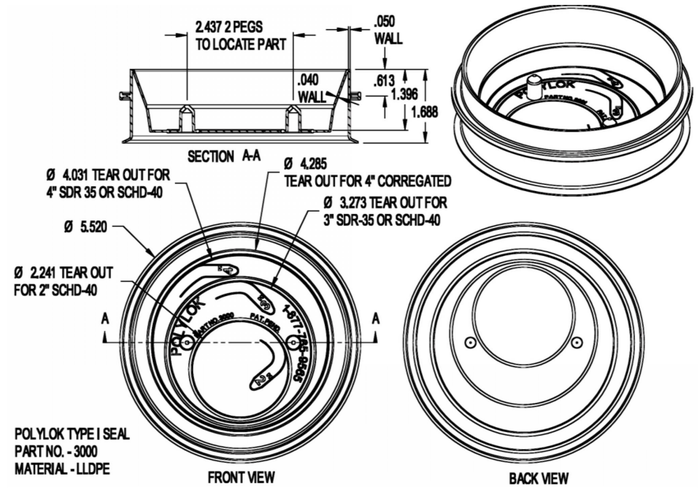


POLYLOK PIPE SEAL


NOTES:

1. CONCRETE TO BE MINIMUM 32 MPA 5-8% AIR ENTRAINMENT
2. ENDURO STRUCTURAL FIBER BOND ADDED TO CONCRETE
   1 PUCK/CU/FT, 1 PUCK = 63.5GRAMS (2.24 OZ)
   STRANDS = 2 in LENGTH (50mm)

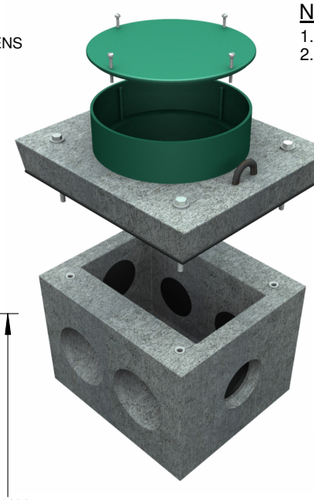

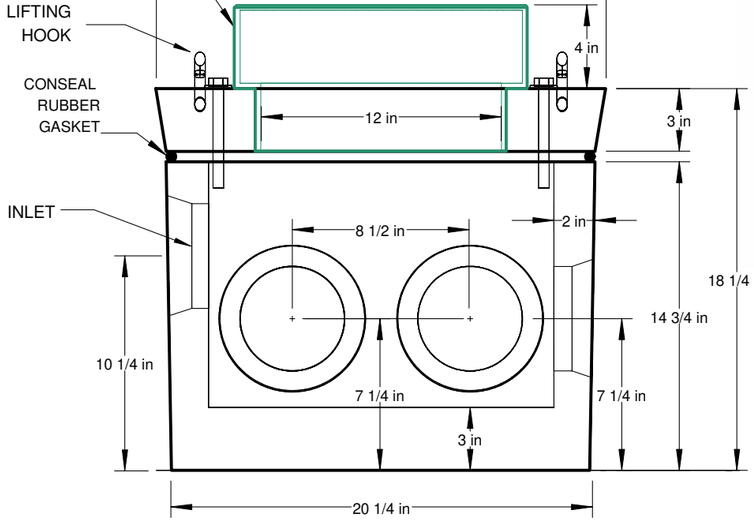

SECTION A-A

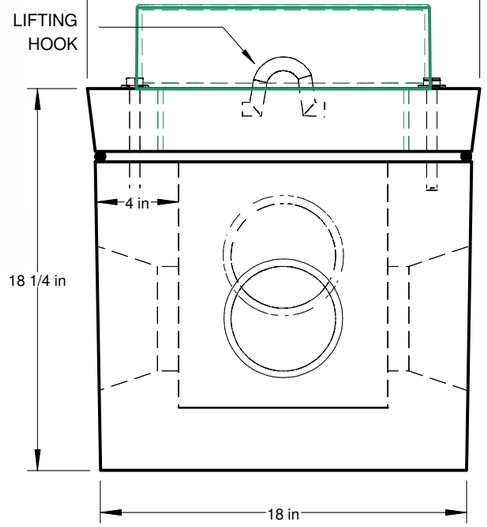

END ELEVATION

Tri-Kon Precast Products Ltd. 601 Patterson Street West Cranbrook BC V1C 6T3 250-426-8162 info@trikonprecast.com trikonprecast.com	PRODUCT **Septic** DRAWING Distribution Box	WEIGHT	DRAWING NO. **SEPBOXPOLYN** SHEET **16 of 24**	DATE JUNE 09/2006 UNITS / SCALE As per drawing	**Request A Quote**