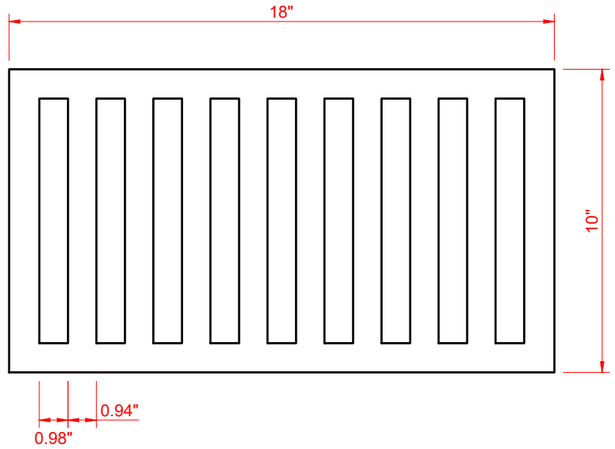
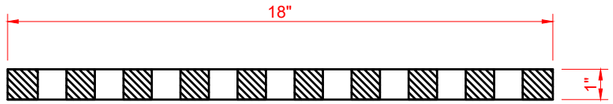
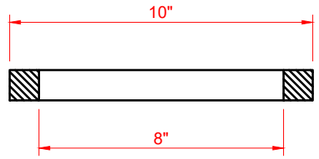


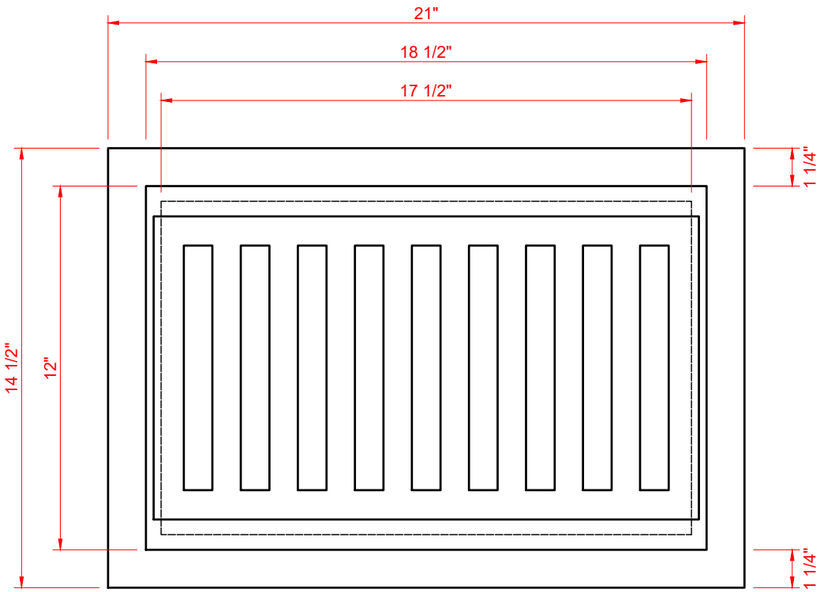

Grate Plan



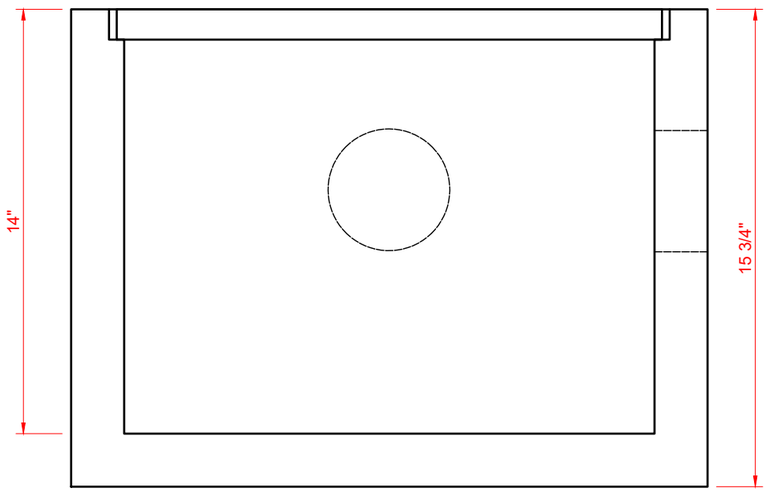

Section Along




Section Across




Plan View




Section

Notes

Floor drain: I.D. 17 1/2" x 11" x 14", O.D. 21" x 14 1/2" x 15 3/4", 200 lbs.
Grate: Dobney B-6 drainage grate, highway load rating. 18" x 10" x 1",
9 slots 0.94" wide, approx. 12.2 kg / 27 lbs. Grate sizes in inches.

**Tri-Kon Precast Products Ltd.**
601 Patterson Street West
Cranbrook BC V1C 6T3
250-426-8162
info@trikonprecast.com
trikonprecast.com

PRODUCT
**Septic**
DRAWING
Floor Drain & Grate

WEIGHT

DRAWING NO.
**SEPFLDRAIN**

DATE

SHEET
**17 of 24**

UNITS / SCALE
in / 1:5

**Request A Quote**