

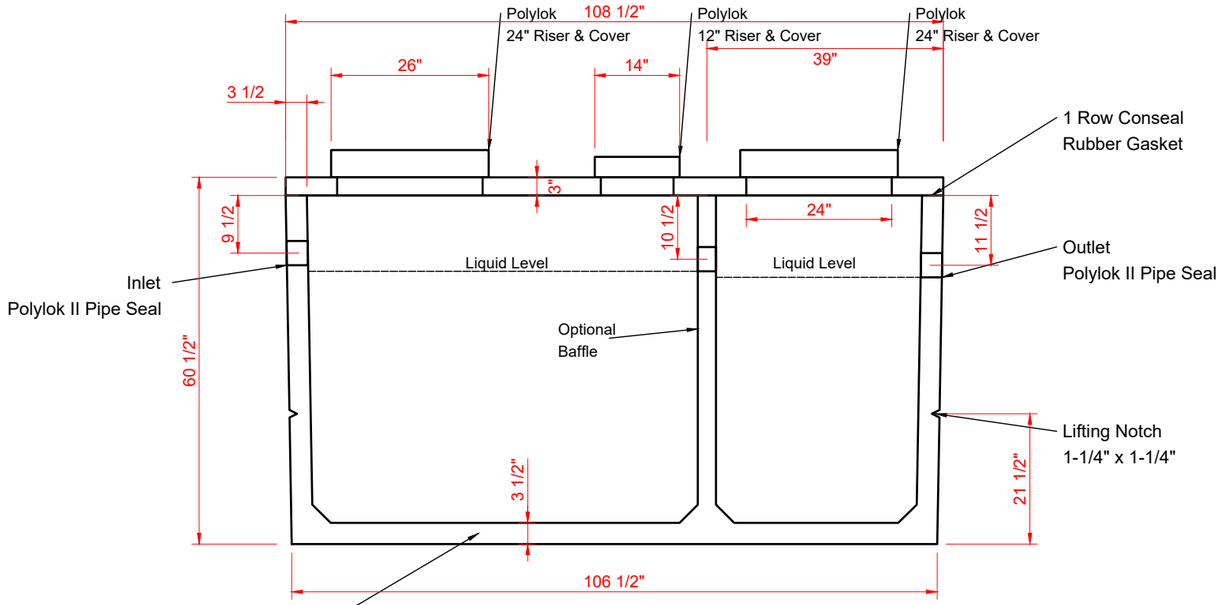


Side Section A-A

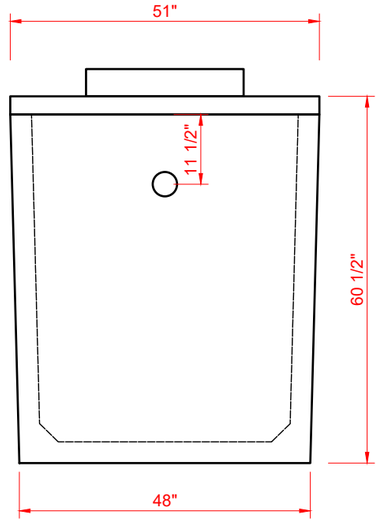

End View

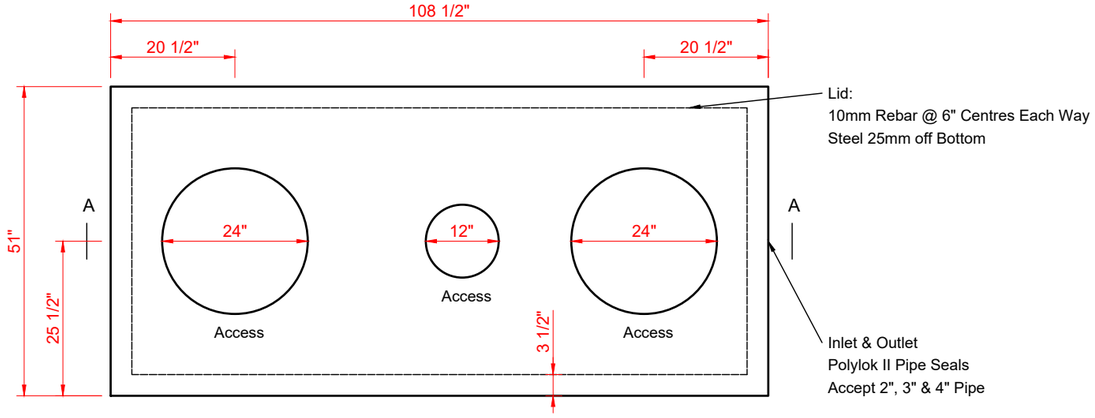

Plan View

600 Imperial Gallon Septic Tank

Technical Notes

Concrete to be minimum 35 MPa with 5-8% air entrainment.
Tank body: MAC100 fibre bond added.
Single Comp. Weights:
- Lid only - 1075 lbs / 488 kg
- Tank body - 4925 lbs / 2234 kg
- Total weight - 6000 lbs / 2722 kg

Double Comp. Weights:
- Lid only - 1075 lbs / 488 kg
- Tank body - 5925 lbs / 2688 kg
- Total weight - 7000 lbs / 3176 kg

Polylok II High Pressure Pipe Seal

1 - Remove the correct size tear-out on the seal (tear-out, do not cut-out)
2 - Chamfer the OD of the pipe, removing all burrs, sharp or jagged edges
3 - Apply a minimal amount of grease to the chamfered edge of the pipe
4 - Slide the pipe into the seal
5 - Always backfill properly around and underneath the pipe

Tri-Kon Precast Products Ltd.
601 Patterson Street West
Cranbrook BC V1C 6T3
250-426-8162
info@trikonprecast.com
trikonprecast.com

PRODUCT	WEIGHT	DRAWING NO.	DATE
Septic	Single compartment: 6000 LBS/2722 KG Double compartment: 7000 LBS/3176 KG	**SEP600N**	11-09-2023
DRAWING		SHEET	UNITS / SCALE
600 Imperial Gallon Septic Tank		**01 of 24**	in / 1:25

Request A Quote