
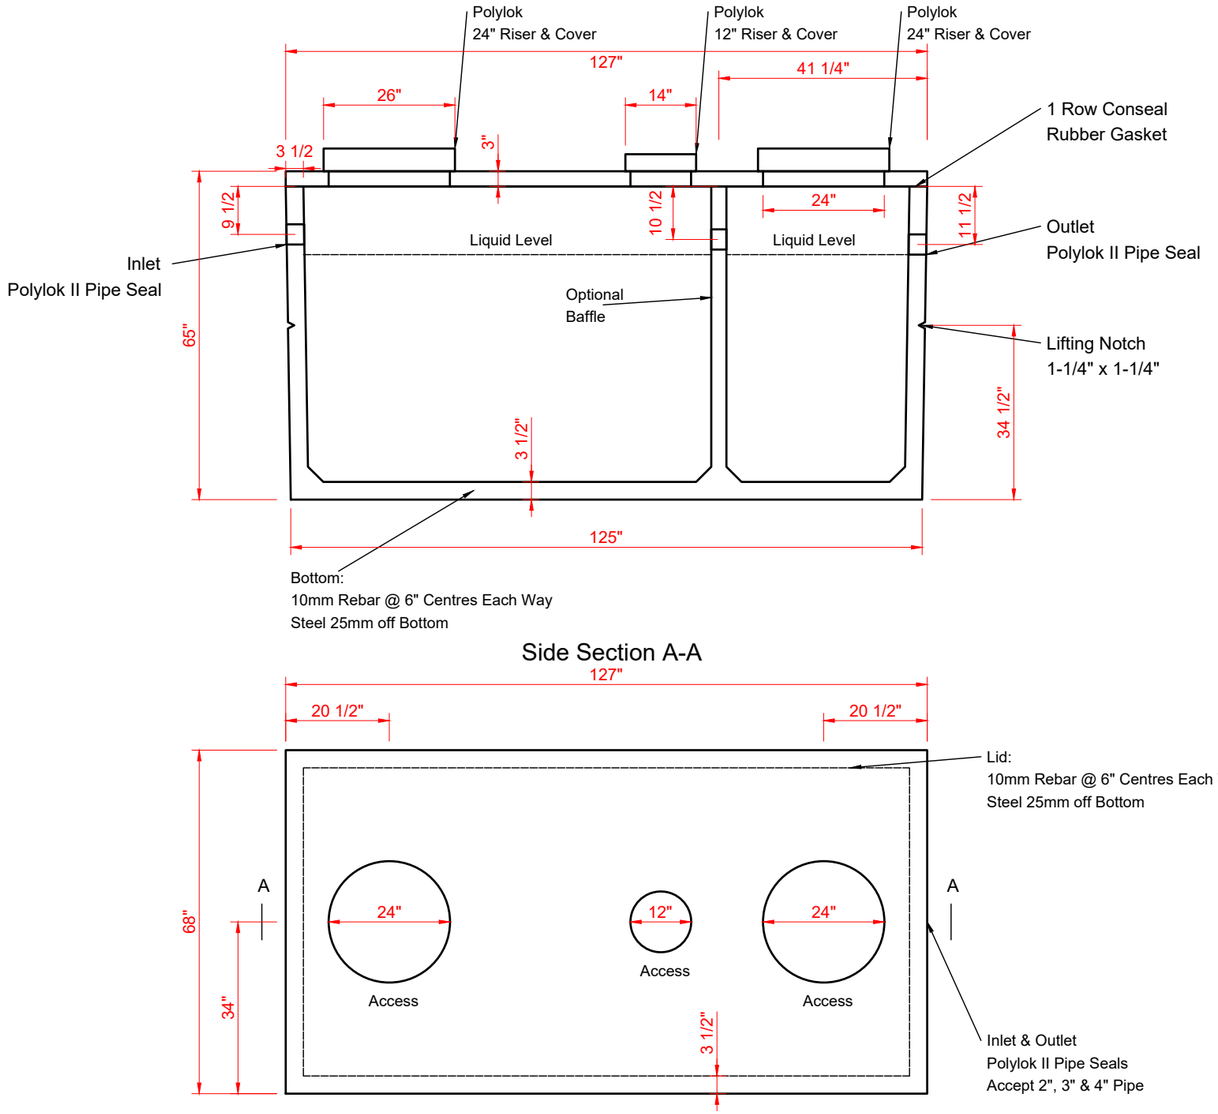


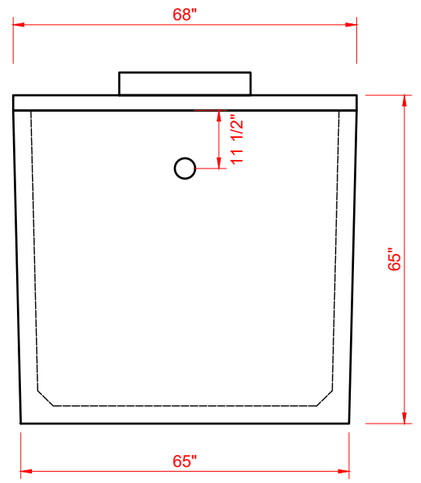

End View

1200 Imperial Gallon Septic Tank

Technical Notes

Concrete to be minimum 35 MPa with 5-8% air entrainment.
Tank body: MAC100 fibre bond added.
Single Comp. Weights:
- Lid only - 1475 lbs / 668 kg
- Tank body - 10,525 lbs / 4765 kg
- Total weight - 12,000 lbs / 5433 kg

Double Comp. Weights:
- Lid only - 1475 lbs / 668 kg
- Tank body - 11,525 lbs / 5218 kg
- Total weight - 13,000 lbs / 5886 kg

Polylok II High Pressure Pipe Seal

1 - Remove the correct size tear-out on the seal (tear-out, do not cut-out)
2 - Chamfer the OD of the pipe, removing all burrs, sharp or jagged edges
3 - Apply a minimal amount of grease to the chamfered edge of the pipe
4 - Slide the pipe into the seal
5 - Always backfill properly around and underneath the pipe

Tri-Kon Precast Products Ltd.
601 Patterson Street West
Cranbrook BC V1C 6T3
250-426-8162
info@trikonprecast.com
trikonprecast.com

PRODUCT
Septic

DRAWING
1200 Imperial Gallon Septic Tank

WEIGHT
Single compartment: 12,000 LBS/5433 KG Double compartment: 13,000 LBS/5886 KG

DRAWING NO.
SEP1200N

DATE
11-09-2023

SHEET
04 of 24

UNITS / SCALE
in / 1:30

Request A Quote