



Vault & Oil Separator

Project Examples

1 drawing sheets
Consistent 11 x 17 landscape catalog

Vaults, oil separators and coalescing media oil separators in a range of standard sizes. Chambers are cast in steel forms with high-strength self-compacting concrete, for a watertight chamber with dense walls.

parator



Tri-Kon Precast Products Ltd.

601 Patterson Street West
Cranbrook BC V1C 6T3

250-426-8162
info@trikonprecast.com
trikonprecast.com

DRAWING / PRODUCT NAME

Drawing catalog

DESCRIPTION

Vaults, oil separators and coalescing media oil separators in a range of standard sizes. Chambers are cast in steel forms with high-strength self-compacting concrete, for a watertight chamber with dense walls.

APPROX. WEIGHT - SOURCE VALUES ONLY

Weights are listed on individual sheets where stated in the source.

CATALOG REFERENCE

TK-VO-EX-COVER

SHEET FORMAT

11 x 17 in / Landscape

ORIGINAL SOURCE DATE

Not applicable

SHEET

Cover

UNITS / SCALE

As noted / Do not scale

LAYOUT UPDATED ONLY

2026-10-05



Vault & Oil Separator

Drawing directory

SHEET INDEX

PRODUCT REFERENCE / DO NOT SCALE

12345678

A

B

C

D

Drawing directory


Select a sheet to open its drawing. Original technical content and source units are retained.

01

Parks Canada, Rogers Pass: Typical Detention Vault

Tri-Kon Precast Products Ltd. 601 Patterson Street West Cranbrook BC V1C 6T3 250-426-8162 info@trikonprecast.com trikonprecast.com	DRAWING / PRODUCT NAME Drawing directory	CATALOG REFERENCE TK-VO-EX-INDEX	SHEET Index / 1 drawings
	DESCRIPTION Vaults, oil separators and coalescing media oil separators in a range of standard sizes. Chambers are cast in steel forms with high-strength self-compacting concrete, for a watertight chamber with dense walls.	SHEET FORMAT 11 x 17 in / Landscape	UNITS / SCALE As noted / Do not scale
	APPROX. WEIGHT - SOURCE VALUES ONLY Weights are listed on individual sheets where stated in the source.	ORIGINAL SOURCE DATE Not applicable	LAYOUT UPDATED ONLY 2026-10-05

Technical content unchanged. Confirm specifications and handling weights with Tri-Kon. Project examples are not standard designs. Document layout: Built by Vision (BBV).

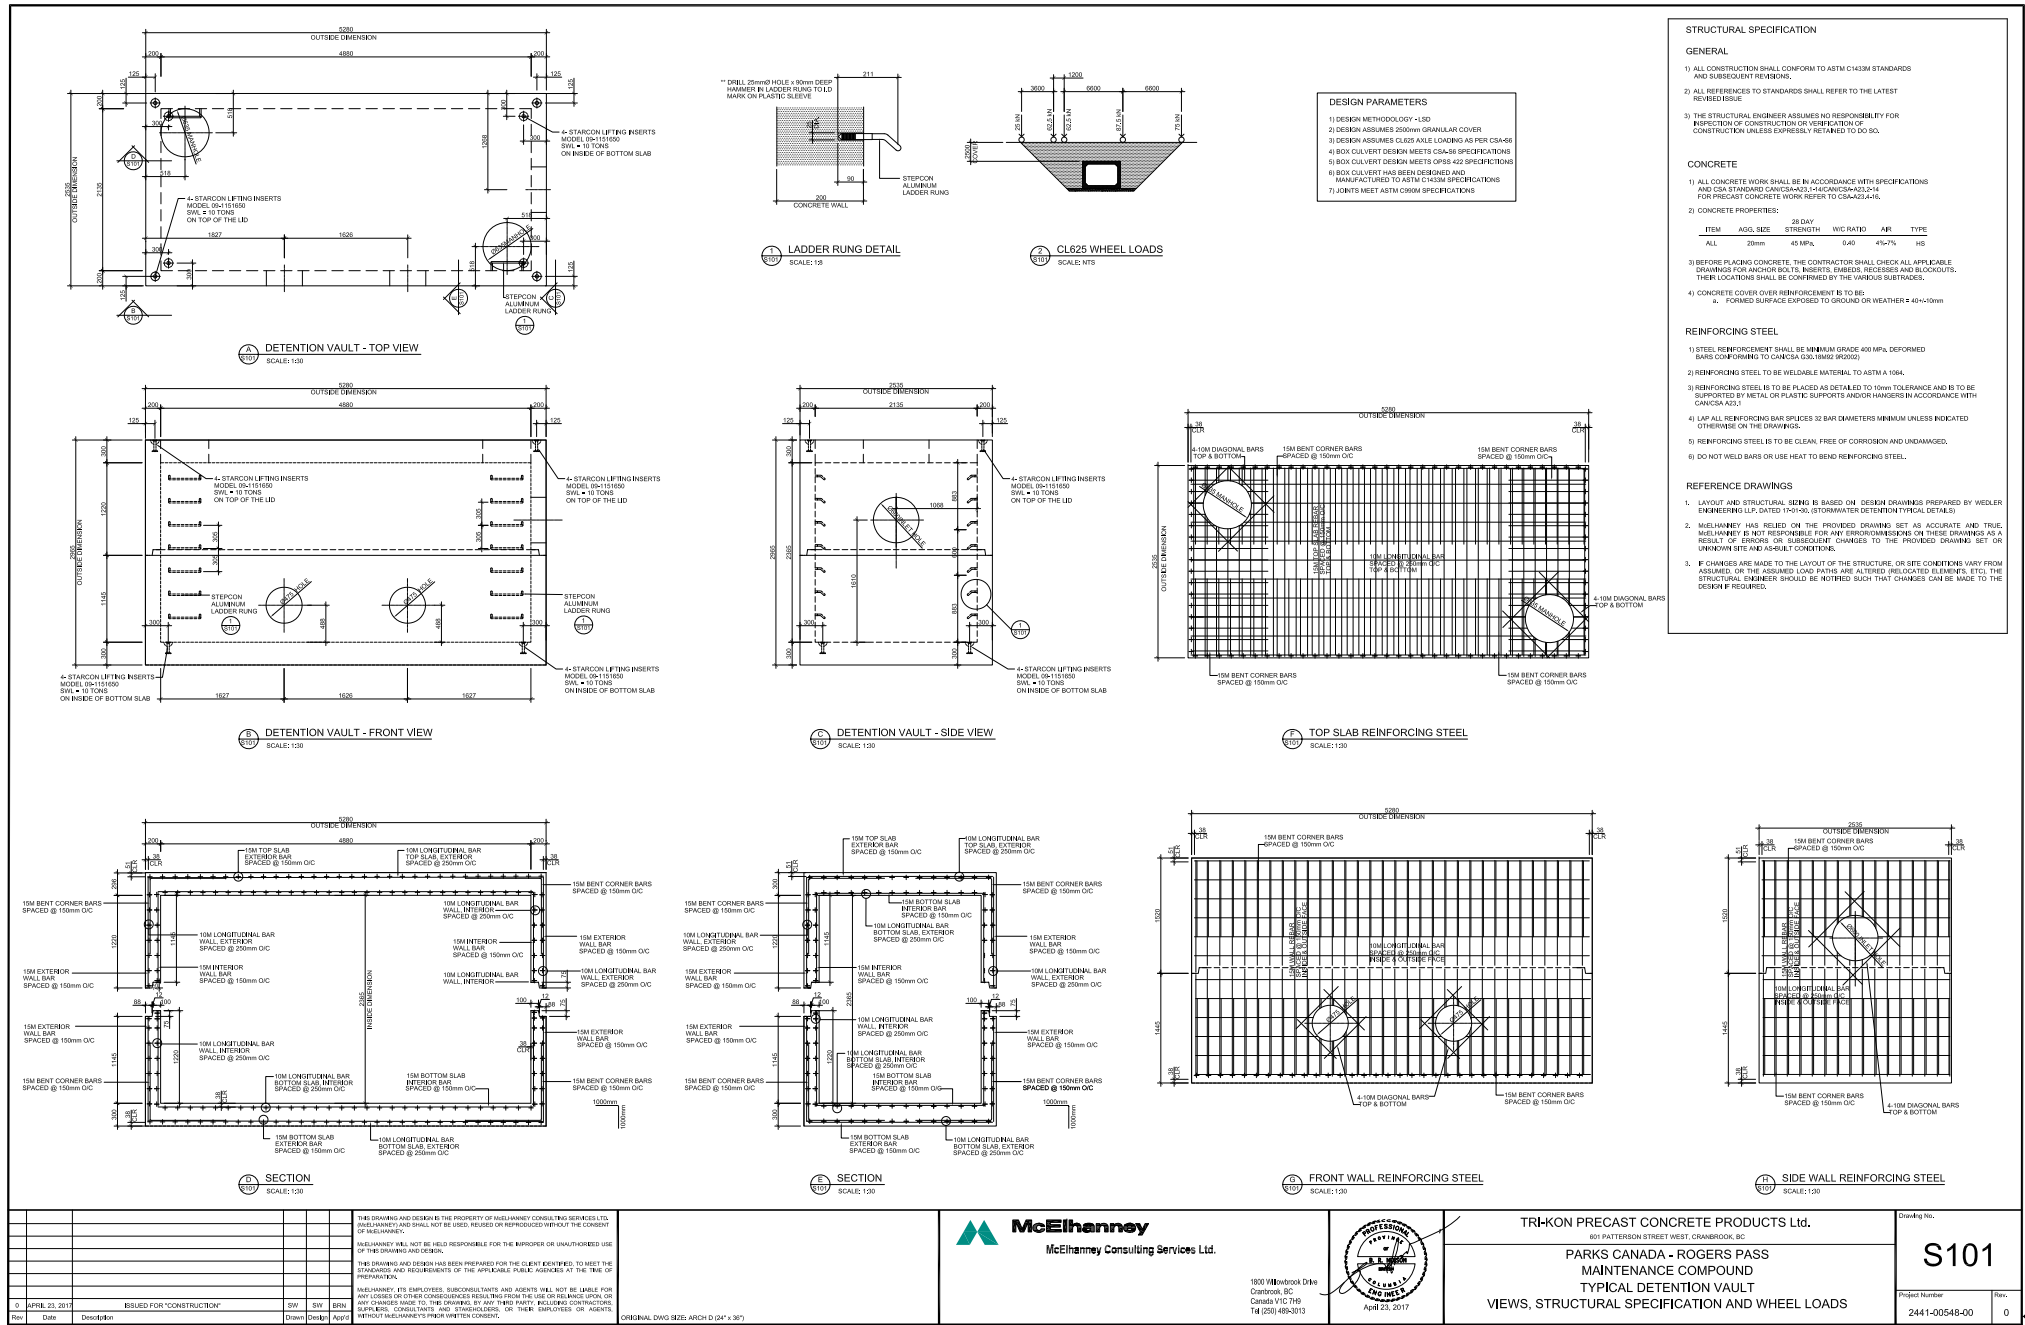

Tri-Kon Precast Products Ltd.

601 Patterson Street West
Cranbrook BC V1C 6T3

250-426-8162
info@trikonprecast.com
trikonprecast.com

DRAWING / PRODUCT NAME

Parks Canada, Rogers Pass: Typical Detention Vault

DESCRIPTION

Original reference: Parks Canada, Rogers Pass: Typical Detention Vault. Technical notes and source identification are preserved.

APPROX. WEIGHT - SOURCE VALUES ONLY

See drawing / confirm with Tri-Kon; no weight estimated.

CATALOG REFERENCE

TK-VO-EX-001

SHEET

01 / 01

SHEET FORMAT

11 x 17 in / Landscape

UNITS / SCALE

As noted / Do not scale

ORIGINAL SOURCE DATE

As recorded in original

LAYOUT UPDATED ONLY

2026-10-05